STATIONS IN SOFT GROUND ARE PEGS AT GROUND LEVEL WITH CROSS HEAD GALVANIZED SCREWS.

NO.	DATE	DETAILS
1	07/02/17	TRUSS LEVELS ADDED

REVISIONS

74 WATCHET LANE
HOLMER GREEN
HIGH WYCOMBE
BUCKINGHAMSHIRE
HP15 6UG

Tel: 01494 718453
Fax: 01494 717576
e-mail: enquiry@kndsurveys.com

CLIENT
2MC HOMES
5 BEAUCHAMP COURT
VICTORS WAY
BARNET
HERTS
EN5 5TZ


JOB TITLE
43 THE DRIVE
NORTHWOOD
HA6 1HW


DRAWING TITLE
SITE SURVEY

DRAWING No.	B0117 - Tr1
DRAWN BY	JJF
DATE	02 FEB 2017
SURVEYED BY	DJH / JH
SCALE	1:200

509500mE

509480mE

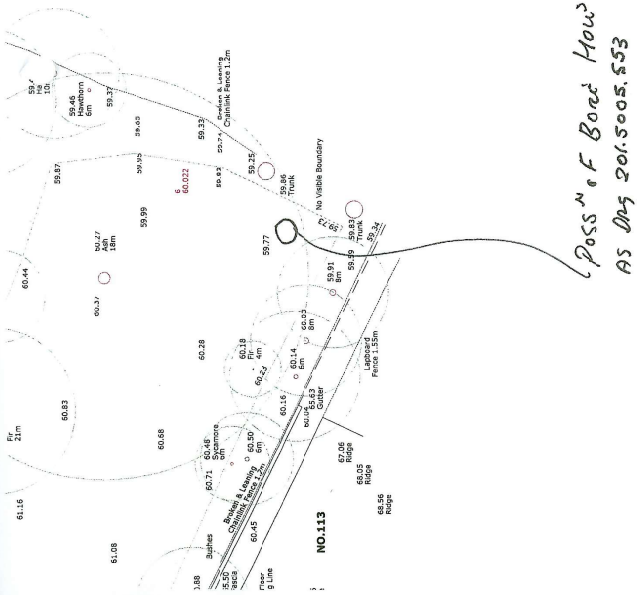

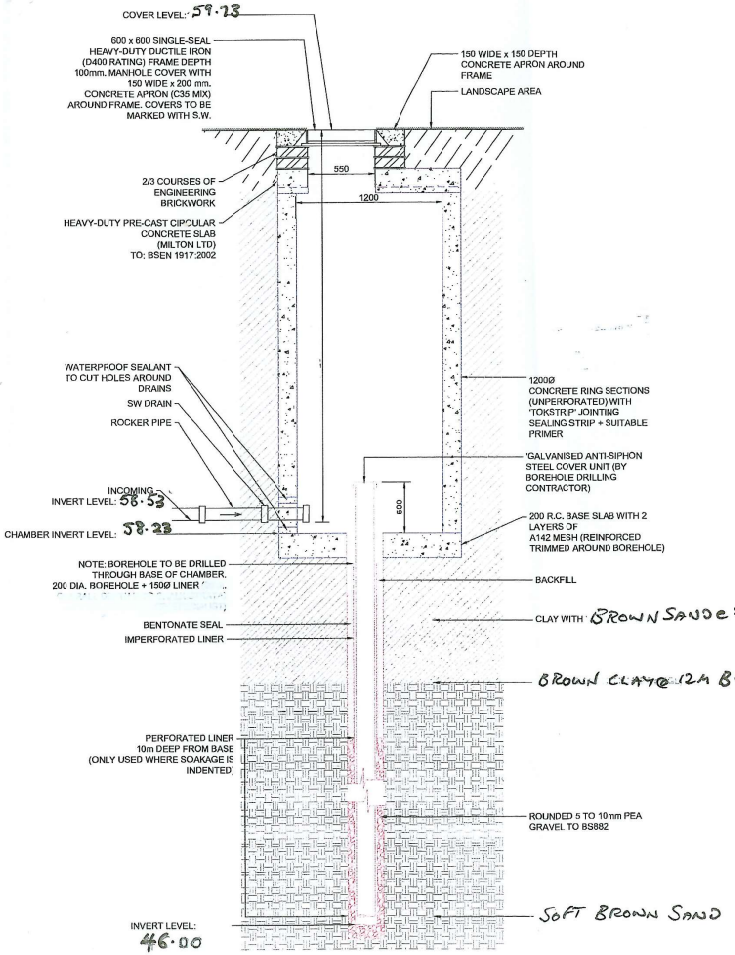

SECTION THROUGH BOREHOLE SOAKAWAY
(Scale NTS)

The drawings, information and data recorded in this document ("the information") is the property of Paul Basham Associates. This document and the information are solely for the use of the authorized recipient and this document may not be used, copied or reproduced in whole or part for any purpose other than which it was supplied by Paul Basham Associates. Paul Basham Associates makes no representation, undertakes no duty and accepts no responsibilities to any third party who may use or rely upon this document or the information.

GENERAL NOTES

1. THIS DRAWING IS INTENDED TO BE VIEWED IN COMBINATION WITH ALL RELEVANT ARCHITECTS, ENGINEERS, SERVICES AND SPECIALIST DRAWINGS AND SPECIFICATION.
2. ANY VARIATIONS OR DISCREPANCIES BETWEEN THESE DRAWINGS IN TERMS OF DIMENSIONS OR DETAILS SHOULD BE DRAWN TO THE ATTENTION OF THE ARCHITECT AND/OR THE ENGINEER FOR CLARIFICATION.
3. PAUL BASHAM ASSOCIATES ACCEPTS NO RESPONSIBILITY FOR THE ACCURACY OF BACKGROUND INFORMATION PRODUCED BY THIRD PARTIES – THIS MUST BE TREATED AS INDICATIVE ONLY.
4. ALL DIMENSIONS AND LEVELS ARE IN METRES. DO NOT SCALE THIS DRAWING, PRINT, PLOT OR DISK.
5. THIS DRAWING SHOULD ONLY BE USED FOR CONSTRUCTION IF THE PROJECT PHASE IN THE TITLE FRAME BELOW IS SHOWN AS "CONSTRUCTION". PAUL BASHAM ASSOCIATES TAKE NO RESPONSIBILITY FOR CONSTRUCTION WORKS UNDERTAKEN TO DRAWINGS WHICH ARE NOT MARKED UNDER THIS PHASE.

6. LEVELS TAKEN FROM KND SURVEY DRG B0117-TP1.

PRELIMINARY
DRAWING/DESIGN IS STILL 'IN DEVELOPMENT' YOU ARE ADVISED TO MAKE DUE ALLOWANCE

Rev	Description	Date	By	Chkd
-	-	---	-	-

paulbasham associates

Client: PARMABROOK URBAN

Project name: 64-66 KNOLL CRES

Title: DETAIL DRAWINGS

Project Phase: PRELIMINARY

Created By	Created Date	Last Edit By	Last Edit Date
COH	12.05.21	NH	12.05.21

Client Drawing No	Scale	
-	AS SHOWN	(AT A1 SIZE)

PBA Drawing No: 201.5005.553
Revision: -