


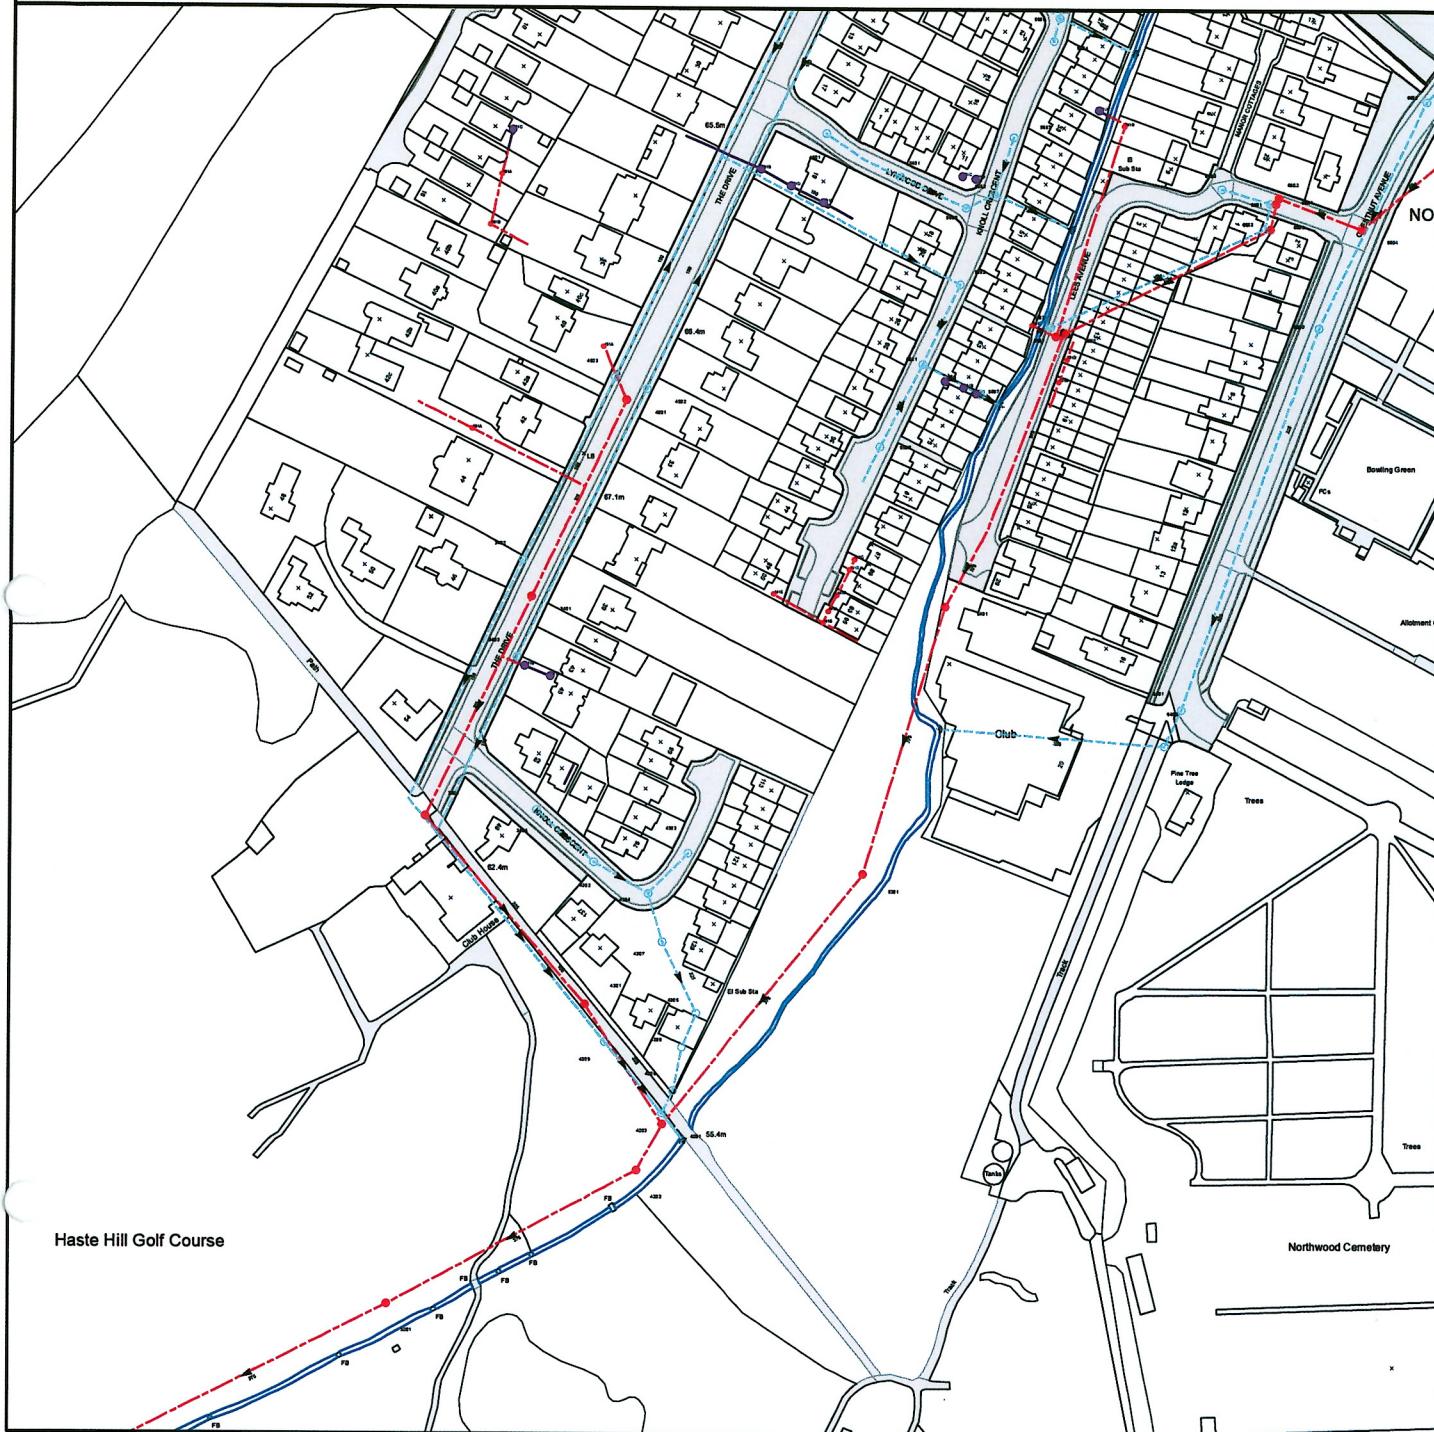

0 10 20 40 60 80
Meters

The position of the apparatus shown on this plan is given without obligation and warranty, and the accuracy cannot be guaranteed. Service pipes are not shown but their presence should be anticipated. No liability of any kind whatsoever is accepted by Thames Water for any error or omission. The actual position of mains and services must be verified before any works are undertaken. Crown copyright Reserved

Scale: 1:1790
Width: 500m
Printed By: Rveldhur
Print Date: 01/12/2021
Map Centre: 509452,190433
Grid Reference: TQ0990SW

Comments: