


Represent 750mm turning radius for any future disbaled resident

- Notes:
- 1) The proposed bungalow offers easy adaptability for future disable occupants.
 - 2) All the doors will be 850mm wide for future wheel chair user.
 - 3) Hallway, Living room, bedrooms will have wheel chair turning space i.e. 1500mm
 - 4) Bathroom can easily be modified to provide wet room with wheel chair radius. (by removing the bath tub and installing floor drain.

Note: This Drawing is for planning purpose and should not be used for construction.
All dimensions should be confirmed on site and any deviation should be reported back to designer.

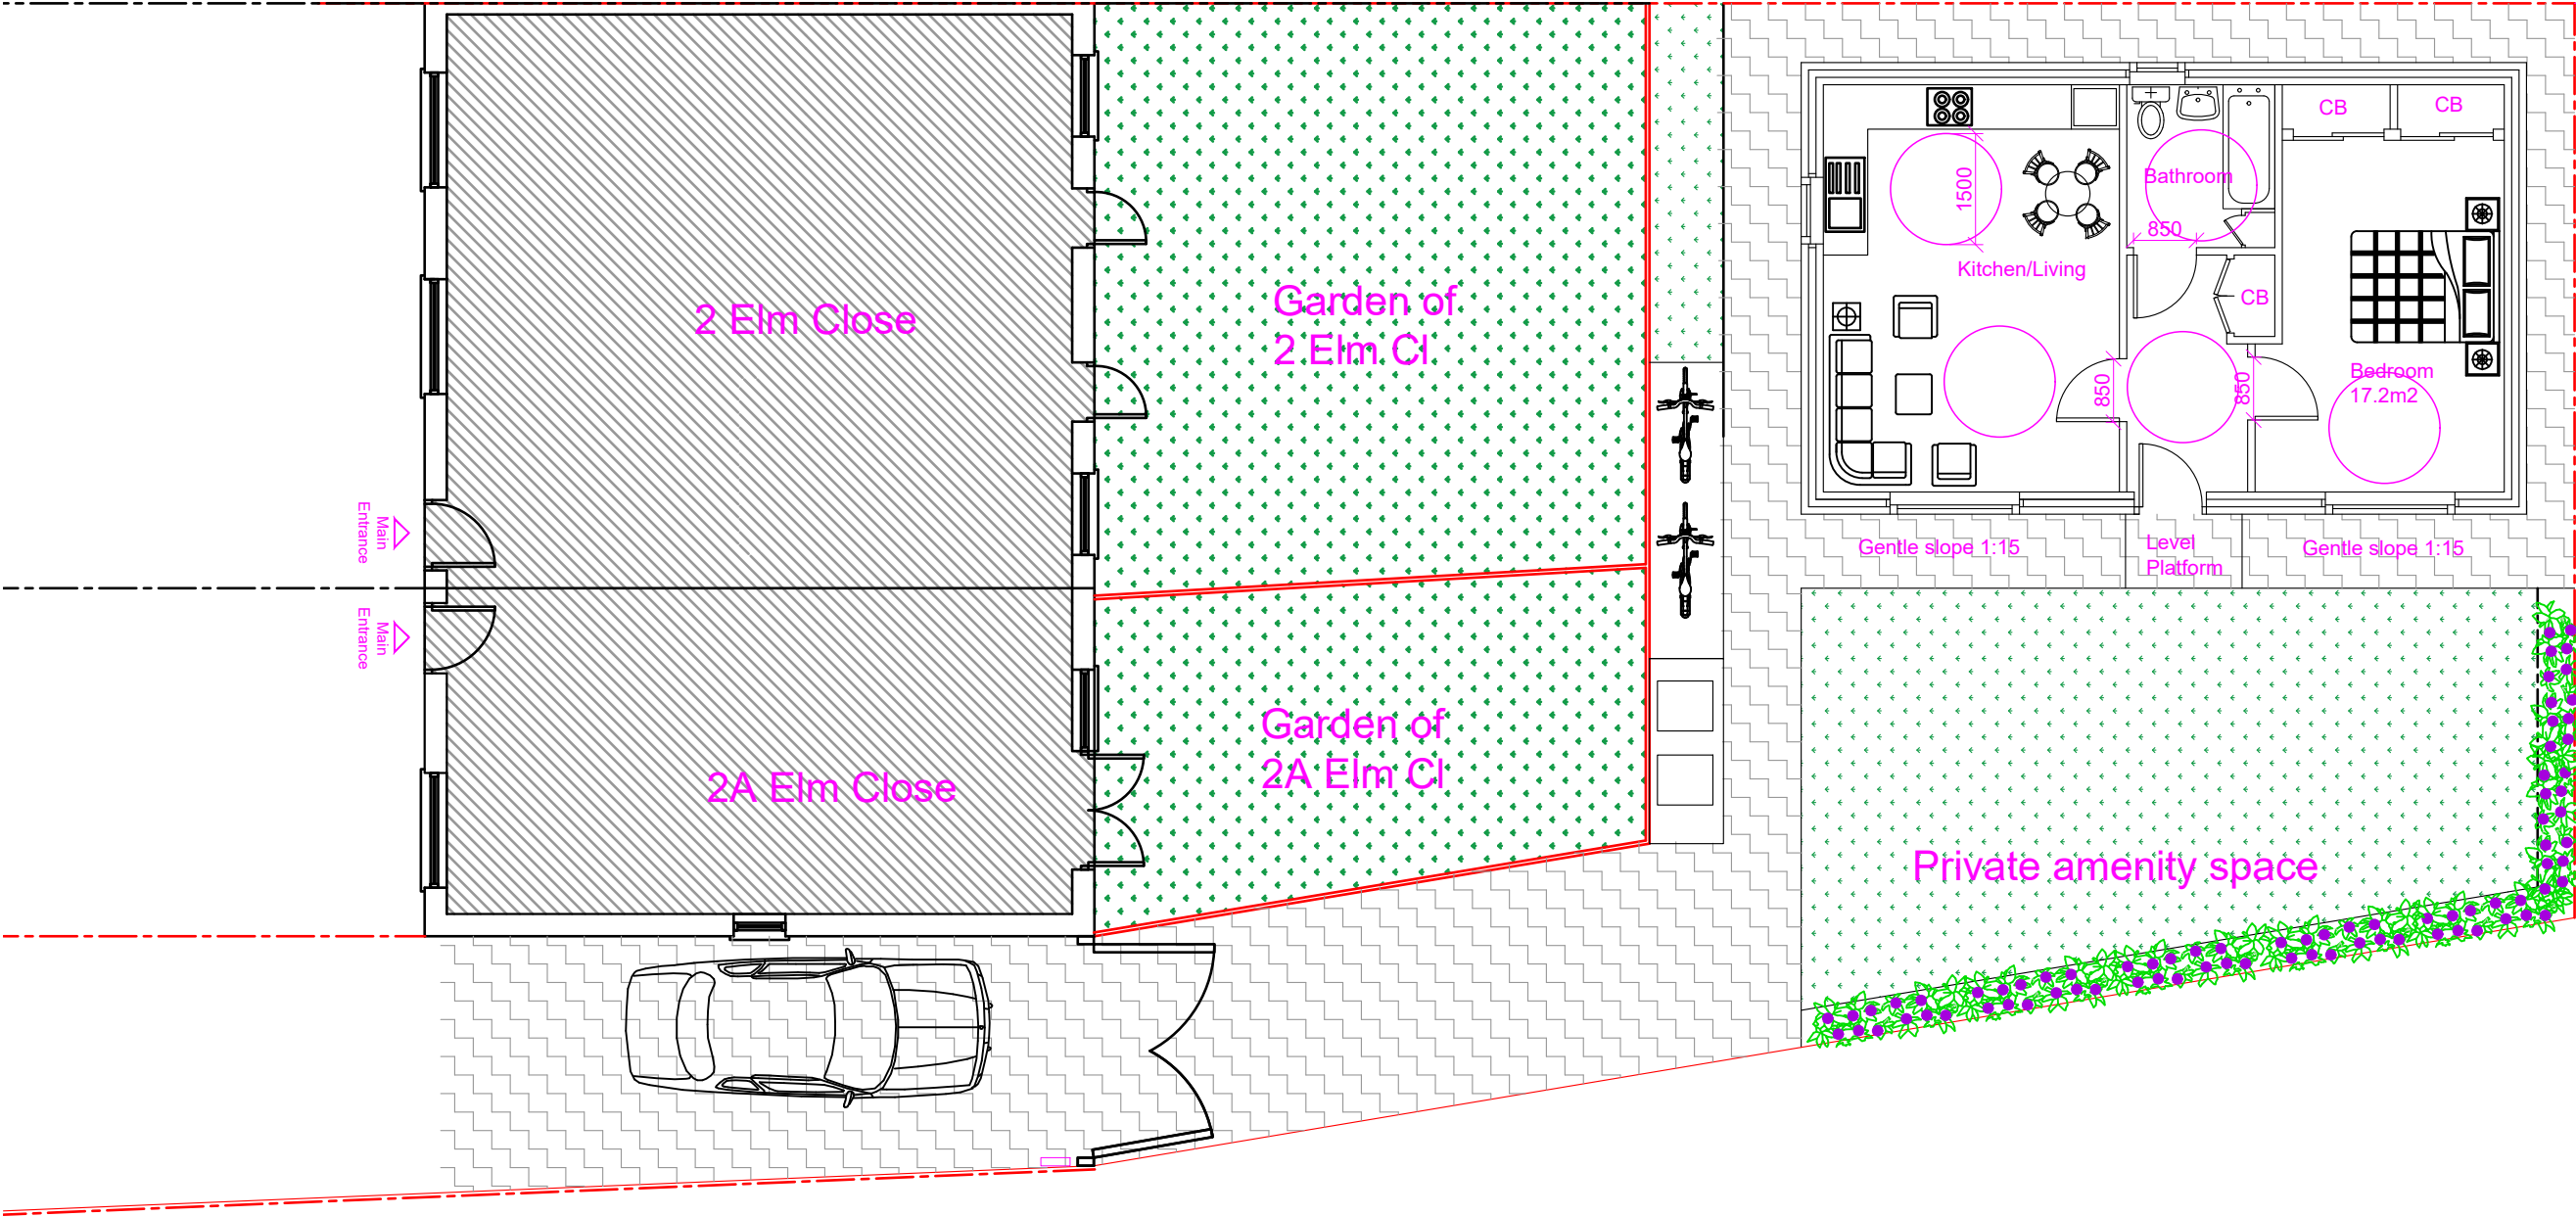

Disable Accessibility
to the site

<u>Proposed Development:</u> New One Bedroom Bungalow	<u>Site Address:</u> Land at the rear of 2 & 2A Elm Close Hayes UB3	<u>Revisions:</u> <table><tr><th>Rev</th><th>Date</th><th>Description</th></tr><tr><td>A</td><td>28/02/2022</td><td></td></tr><tr><td></td><td></td><td></td></tr><tr><td></td><td></td><td></td></tr><tr><td></td><td></td><td></td></tr></table>	Rev	Date	Description	A	28/02/2022											<u>Drawing Description:</u> Proposed Layout with Disable access <u>Drawing No:</u> ART/2022/NH2EC/DA	Scale: 1:100 Paper Size: A3 Sheet No: 6 of 7 	ART CONSULTANTS (UK) LTD 113 LONG LANE STANWELL TW19 7AL M:07960071377 E: ARTCONSULTANTSUK@GMAIL.COM
Rev	Date	Description																		
A	28/02/2022																			