
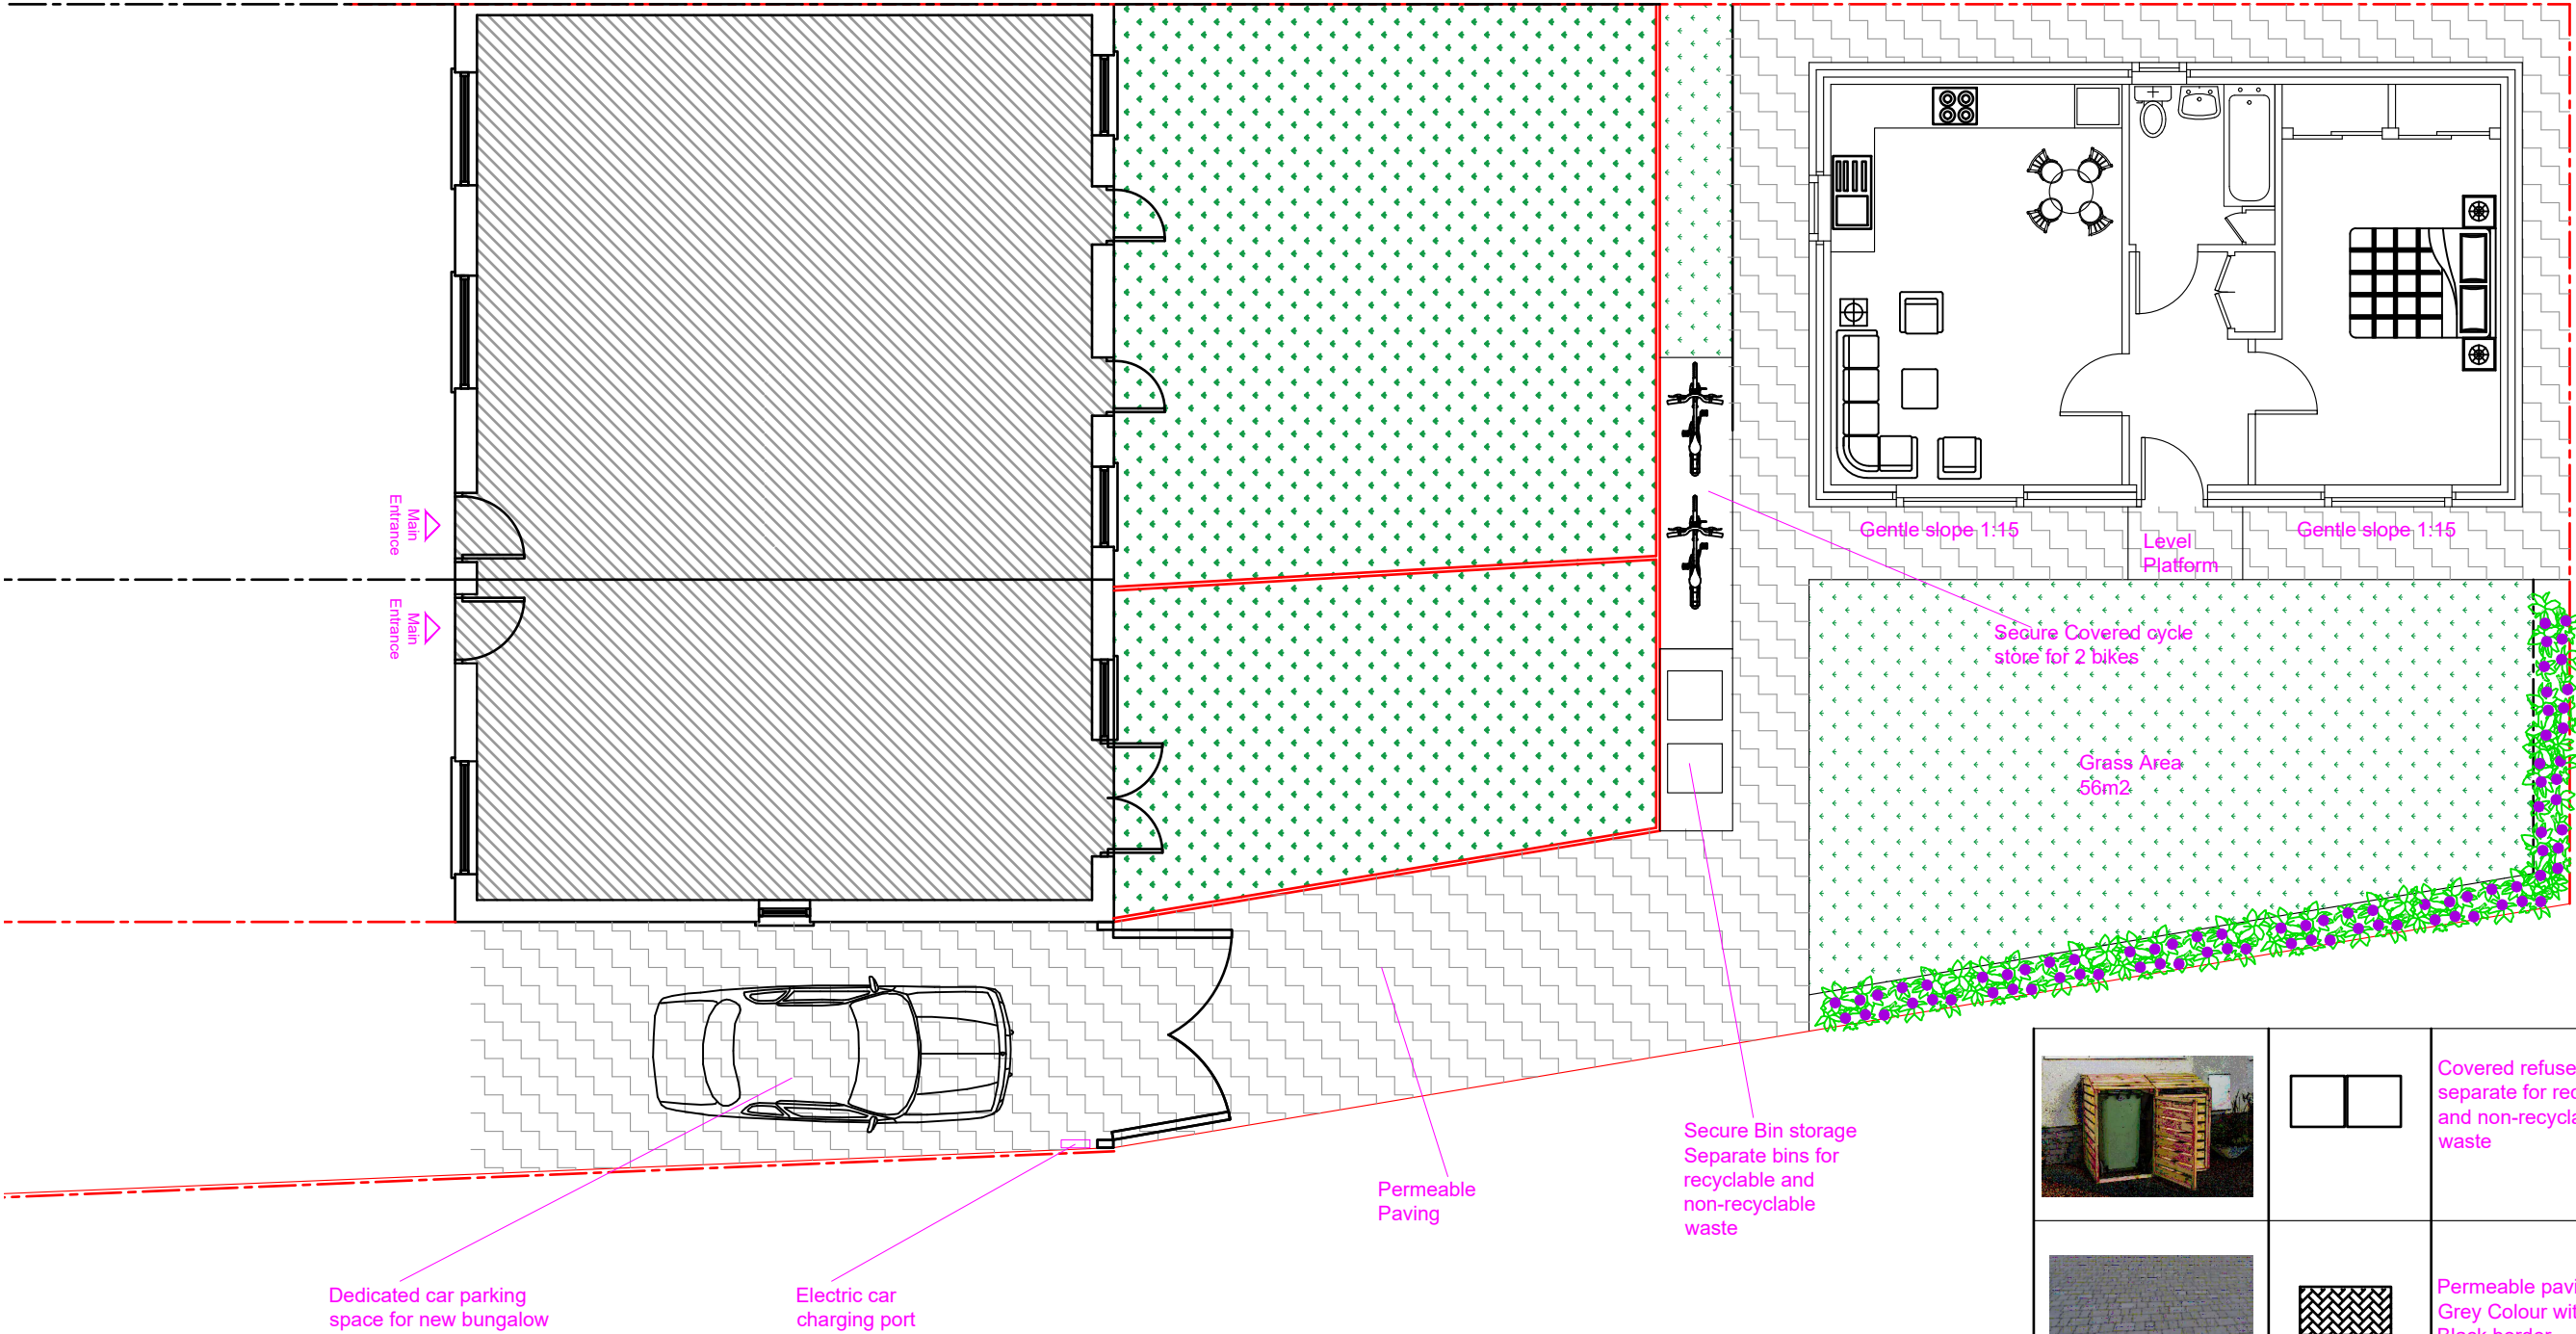


Note: This Drawing is for planning purpose and should not be used for construction.
All dimensions should be confirmed on site and any deviation should be reported back to designer.

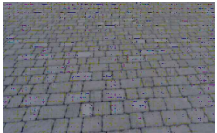

Proposed Site Layout and Landscaping

		Covered refuse bins separate for recyclable and non-recyclable waste
		Permeable paving Grey Colour with Black border
		ALYSSUM Ultimate ht: 0.1-0.5m Ultimate spread: 0.5-1M

Proposed Development:

New One Bedroom Bungalow

Site Address:

Land at the rear of 2 & 2A Elm Close
Hayes
UB3

Revisions:

Rev	Date	Description
A	28/02/2022	


Drawing Description:

Proposed Site Layout

Drawing No:

ART/2022/NH2EC/SL

Scale: 1:100
Paper Size: A3
Sheet No: 4 of 7

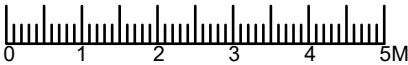

ART CONSULTANTS (UK) LTD
113 LONG LANE
STANWELL
TW19 7AL
M:07960071377
E: ARTCONSULTANTSUK@GMAIL.COM