
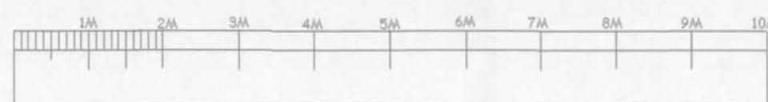


MONMOUTH ROAD

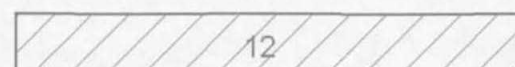

SCALE BAR

R.P.Architectural Services
39A NORWICH ROAD
NORTHWOOD
MIDDLESEX
HA6 1ND

Tel: 07753 659794
E:info@rparchitecturalservices.co.uk

JOB TITLE:
14 & 16 MONMOUTH ROAD
HAYES
UB3 4JQ

DRAWING TITLE:
BLOCK PLAN

SCALE: 1:100

DATE: AUG/2015

DRAWN: RPA

DRG. NO.

RPA/14/MMR/200

REV.

A

A

FEB/17

AMENDED

REV

DATE

DESCRIPTION