




SCALE BAR

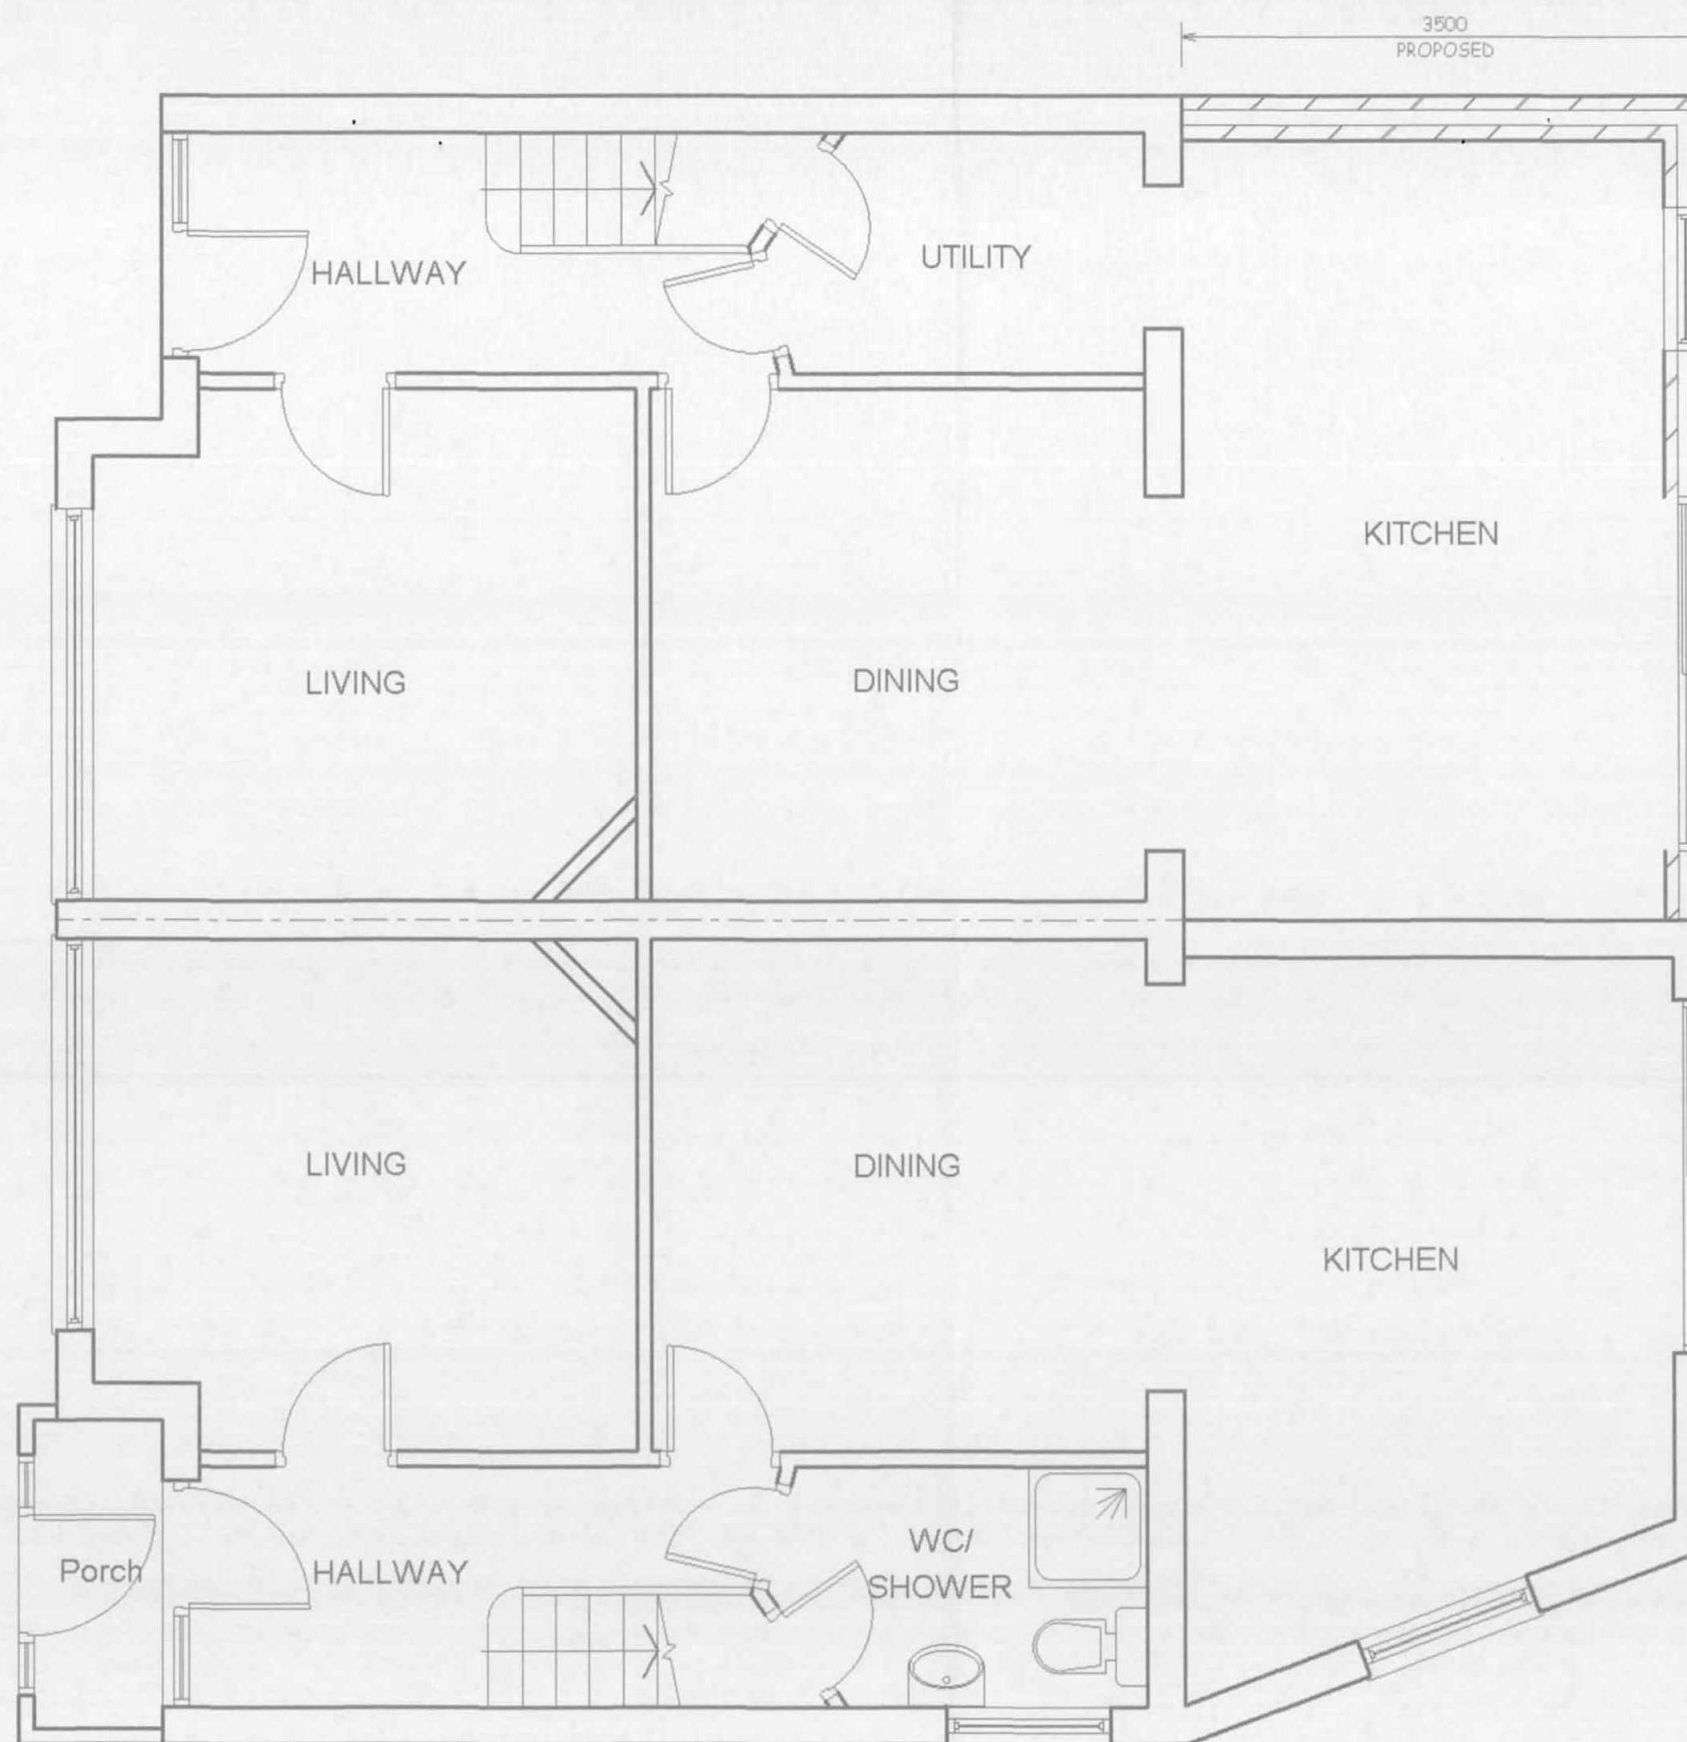

No.12

NOTES: ALL DIMENSIONS MUST BE CHECKED ON SITE AND NOT SCALED FROM THIS DRAWING		
A		
REV.	DATE	DESCRIPTION
COPYRIGHT R.P.ARCHITECTURAL SERVICES 39A,NORWICH ROAD NORTHWOOD MIDDLESEX HA6 1ND Tel:07753 659794 E:info@rparchitecturalservices.co.uk		
CLIENT:		
JOB TITLE: 14-16 MONMOUTH ROAD HAYES UB3 4JQ		
DRAWING TITLE PROPOSED GROUND FLOOR		
SCALE: 1:50		
DATE:JUNE2015		DRAWN: RPA
DRG. NO. RPA/14/MMR/203		REV.

