


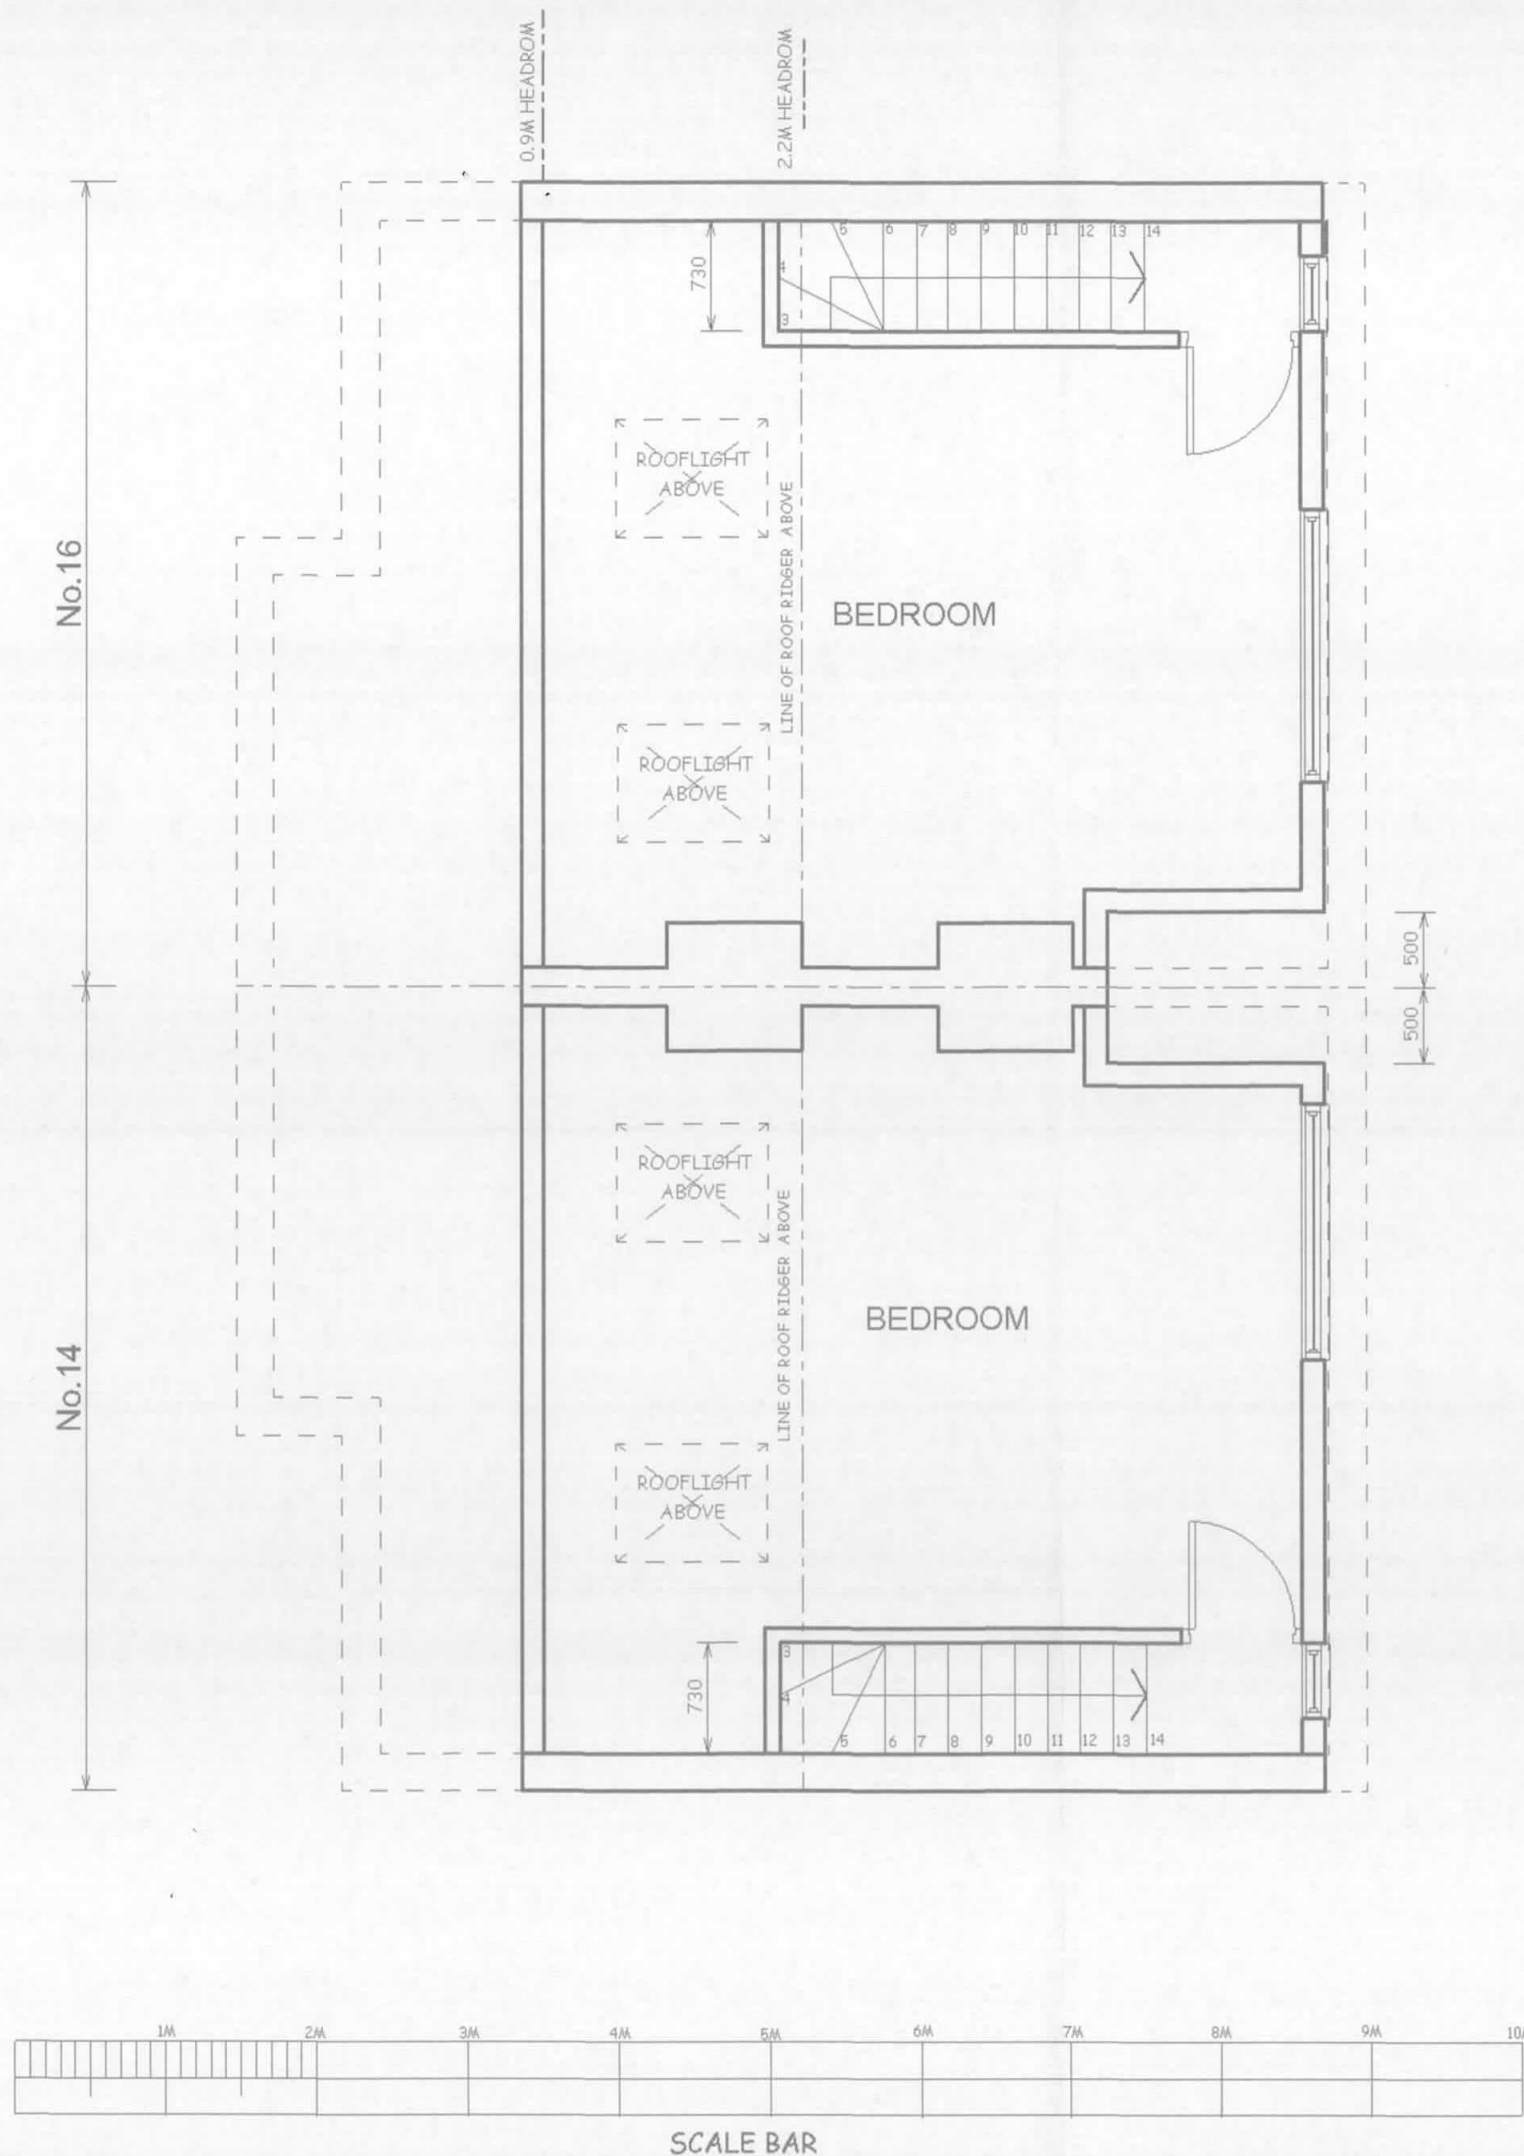

NOTES:
ALL DIMENSIONS MUST BE CHECKED ON SITE AND
NOT SCALED FROM THIS DRAWING

REV.	DATE	DESCRIPTION
A	FEB/16	AMENDED FOR RESUBMISSION

COPYRIGHT

R.P.Architectural Services
39A, NORWICH ROAD
NORTHWOOD
MIDDLESEX
HA6 1ND

Tel: 07753 659794
E: info@rparchitecturalservices.co.uk

CLIENT:

JOB TITLE:

14-16 MONMOUTH ROAD
HAYES
UB3 4JQ

DRAWING TITLE

PROPOSED SECOND(LOFT) FLOOR

SCALE: 1:50

DATE: JUNE/2015

DRAWN: RPA

DRG. NO.

RPA/14/MMR/205

REV.

A

