
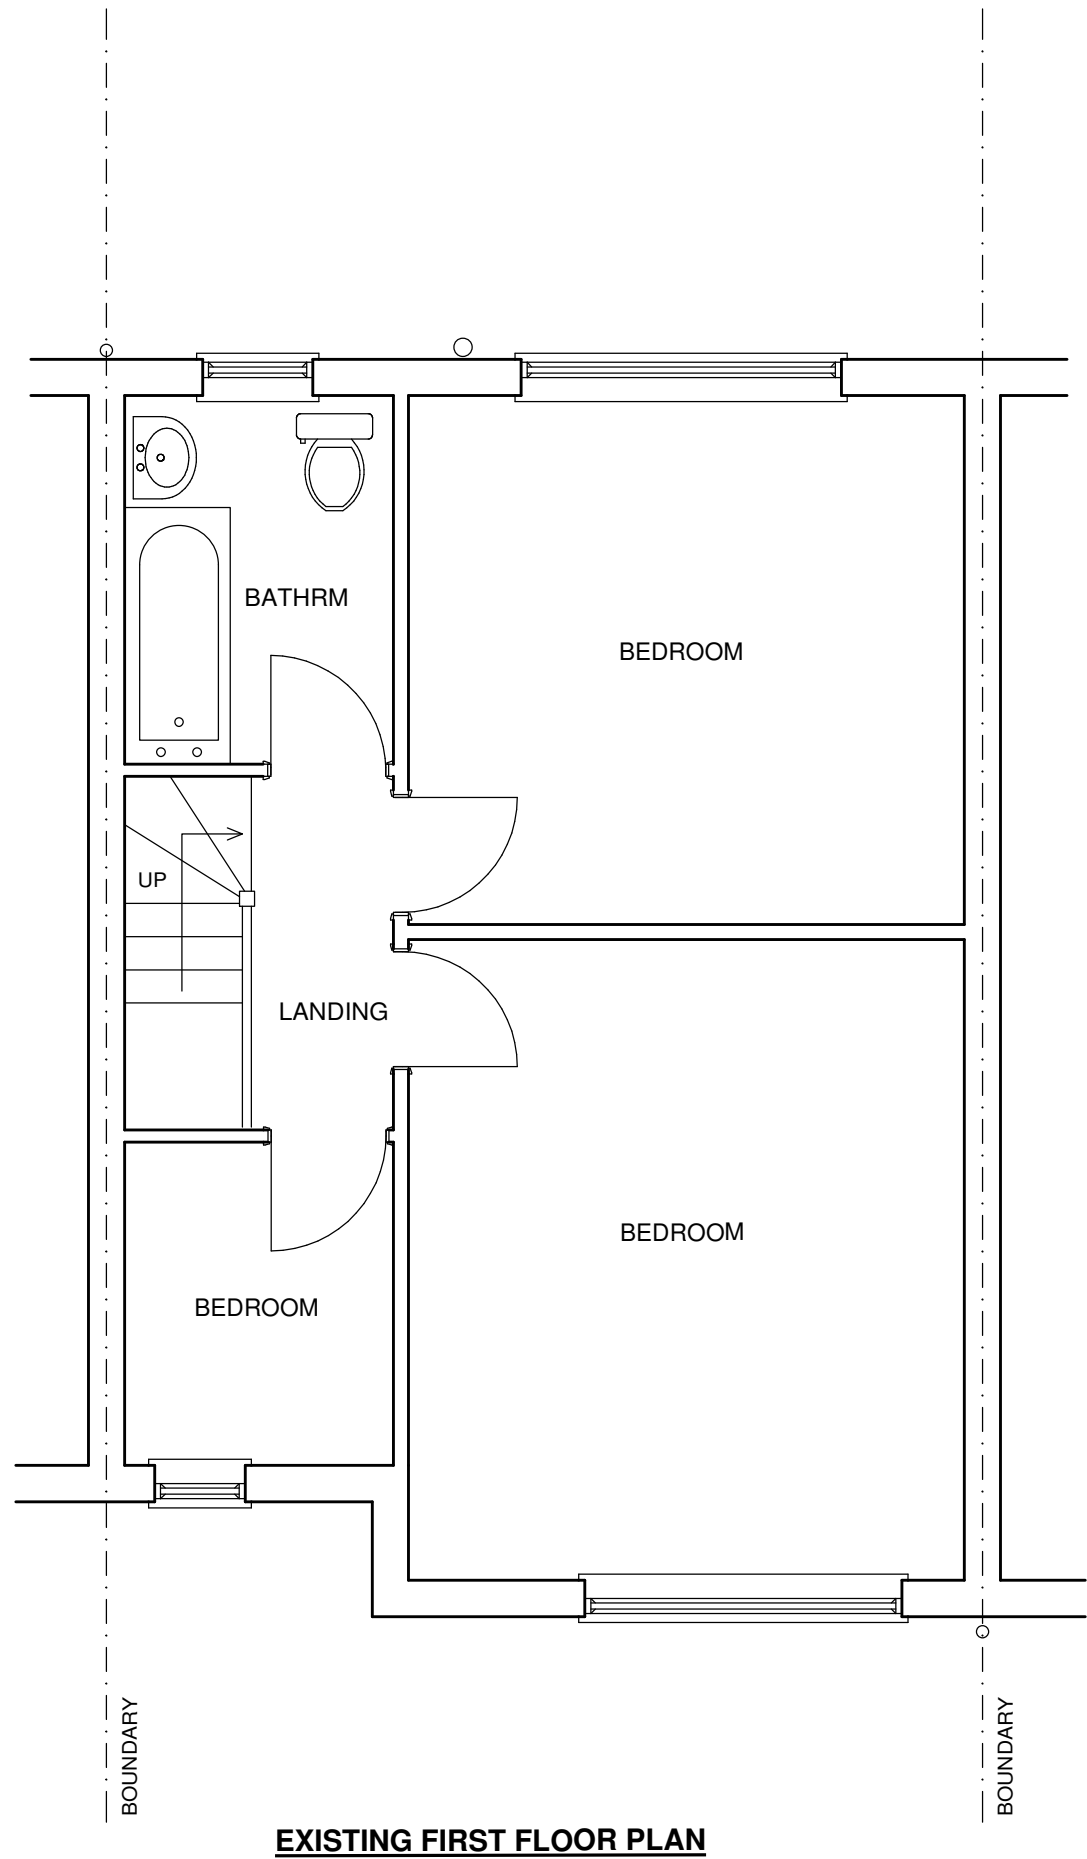


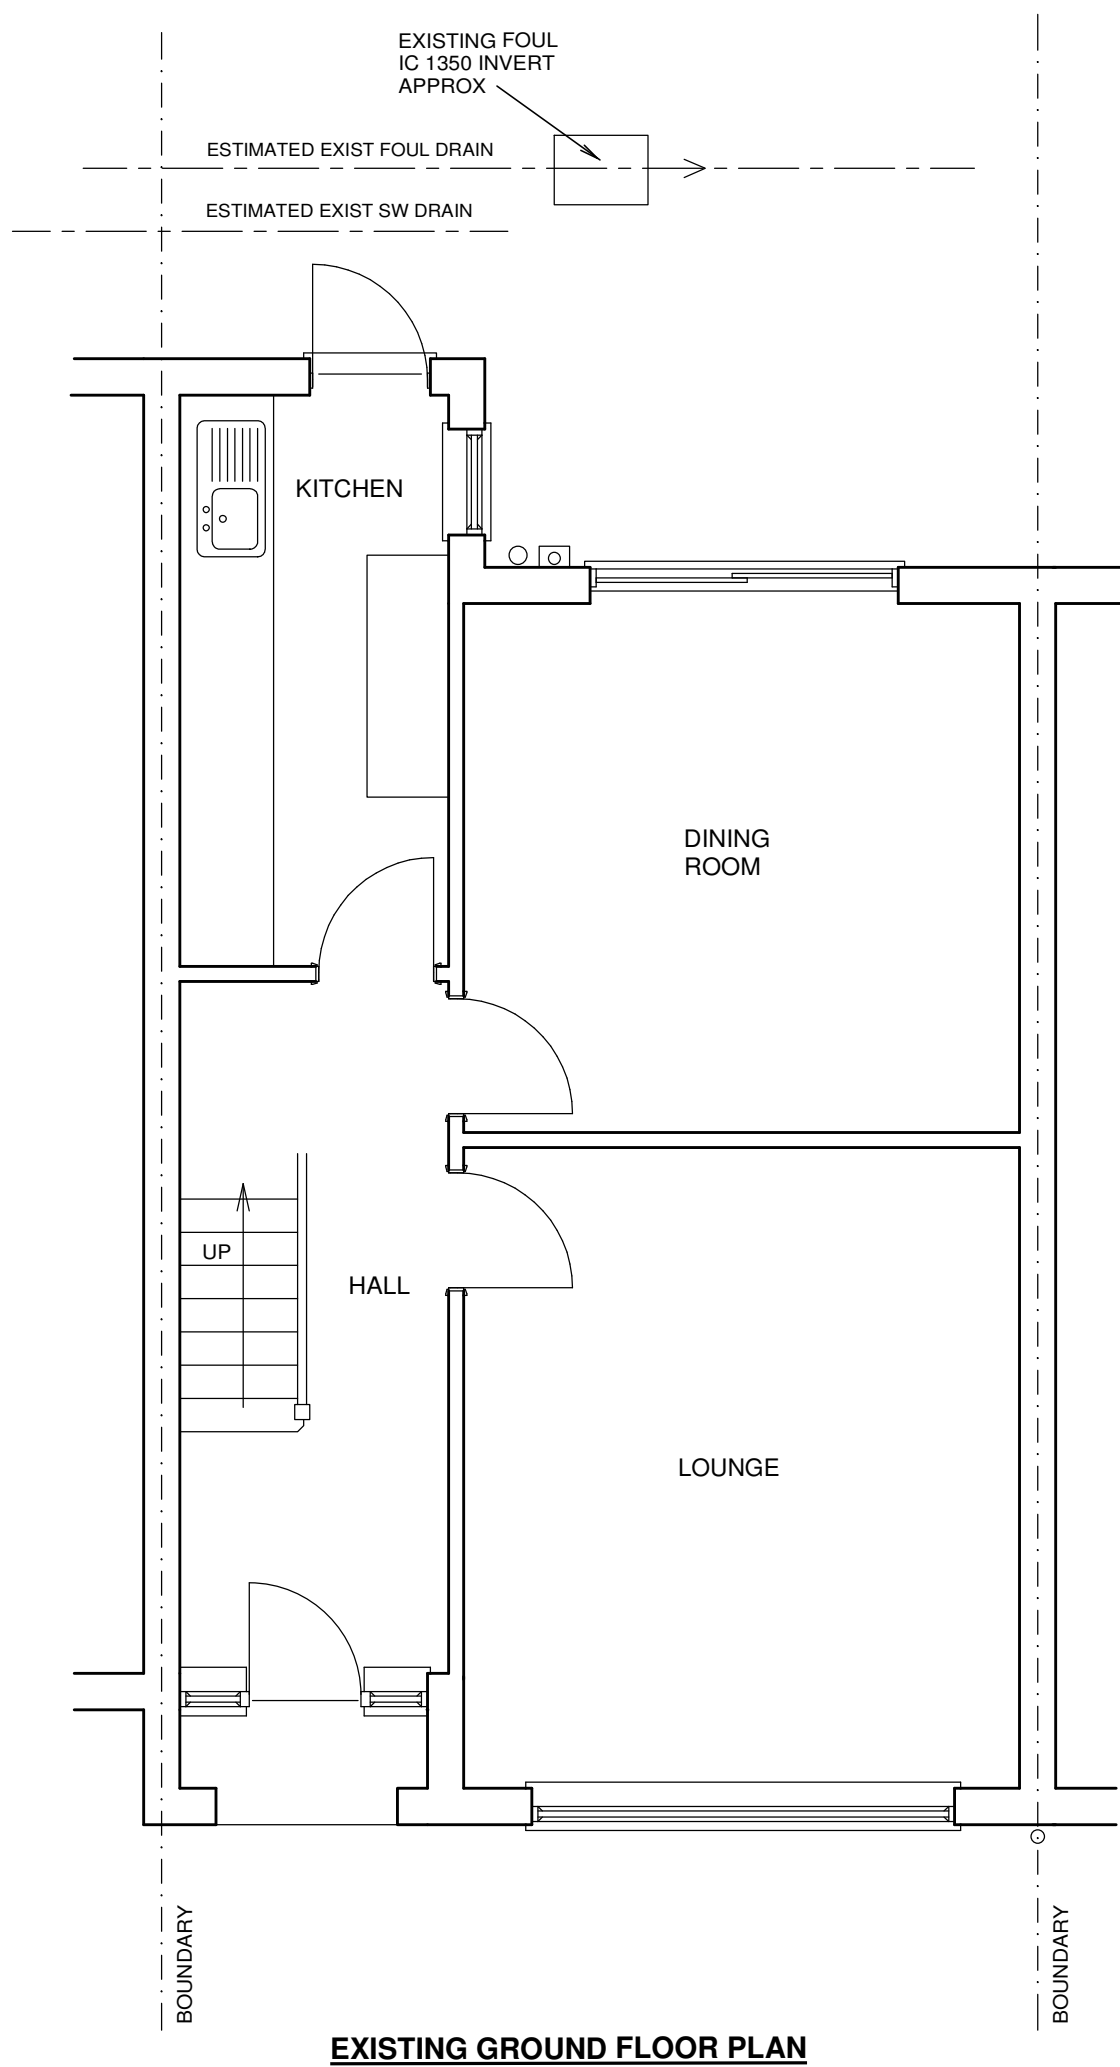

10.000 m @ 1:100

10.000 m @ 1:50

© COPYRIGHT JAMES RUSH ASSOCIATES LTD

43 MERTON AVENUE HILLINGDON MIDDX UB10 9BN

SURVEY PLANS

JAMES RUSH ASSOCIATES LTD

38 WINDMILL DRIVE CROXLEY GREEN RICKMANSWORTH
HERTFORDSHIRE WD3 3FD TEL 01923 775 761
EMAIL: jamesrush@hotmail.com

SCALE 1:50 / 1:100 @ A2

JUNE 2015

DRAWING No. 1442.1

BOUNDARIES ESTIMATED AND TO BE CONFIRMED ON SITE. ALL NEW WORKS TO BE CONTAINED WITHIN TRUE BOUNDARIES UNLESS STATED OTHERWISE ON PLAN

ALL NEW WORKS TO COMPLY WITH CURRENT BUILDING REGULATIONS.

DIMENSIONS IN MILLIMETRES AND TO BE CHECKED ON SITE

ALL DRAINS & TREES ARE ESTIMATED AND TO BE CHECKED ON SITE BEFORE WORK COMMENCES

CLIENT TO SERVE PARTY WALL ACT NOTICE BEFORE WORK COMMENCES

ALL WORK TO BE CARRIED OUT & SUPERVISED BY COMPETENT PERSONS

DUE TO SURVEY LIMITATIONS JOIST SPANS ASSUMED UNTIL CONFIRMED ON SITE. ALL WALLS & PARTITIONS TO BE CONSIDERED LOADBEARING UNTIL OPENED UP ON SITE AND CHECKED BY COMPETENT PERSON TO CONFIRM OTHERWISE. MUST BE CONFIRMED BEFORE ANY WORK COMMENCES

IF STRUCTURAL ENGINEERS DESIGN RELATING TO STRUCTURAL ELEMENTS CONTRADICTS ARCHITECTS DRAWING & SPEC - ENGINEERS DESIGN PREVAILS

THIS DRAWING IS FOR PLANNING AND BUILDING REGULATION APPLICATION PURPOSES ONLY. BUILDER/CLIENT TO APPOINT CDM CONSULTANT TO ENSURE WORKS COMPLY WITH CDM REGULATIONS BEFORE WORK COMMENCES