
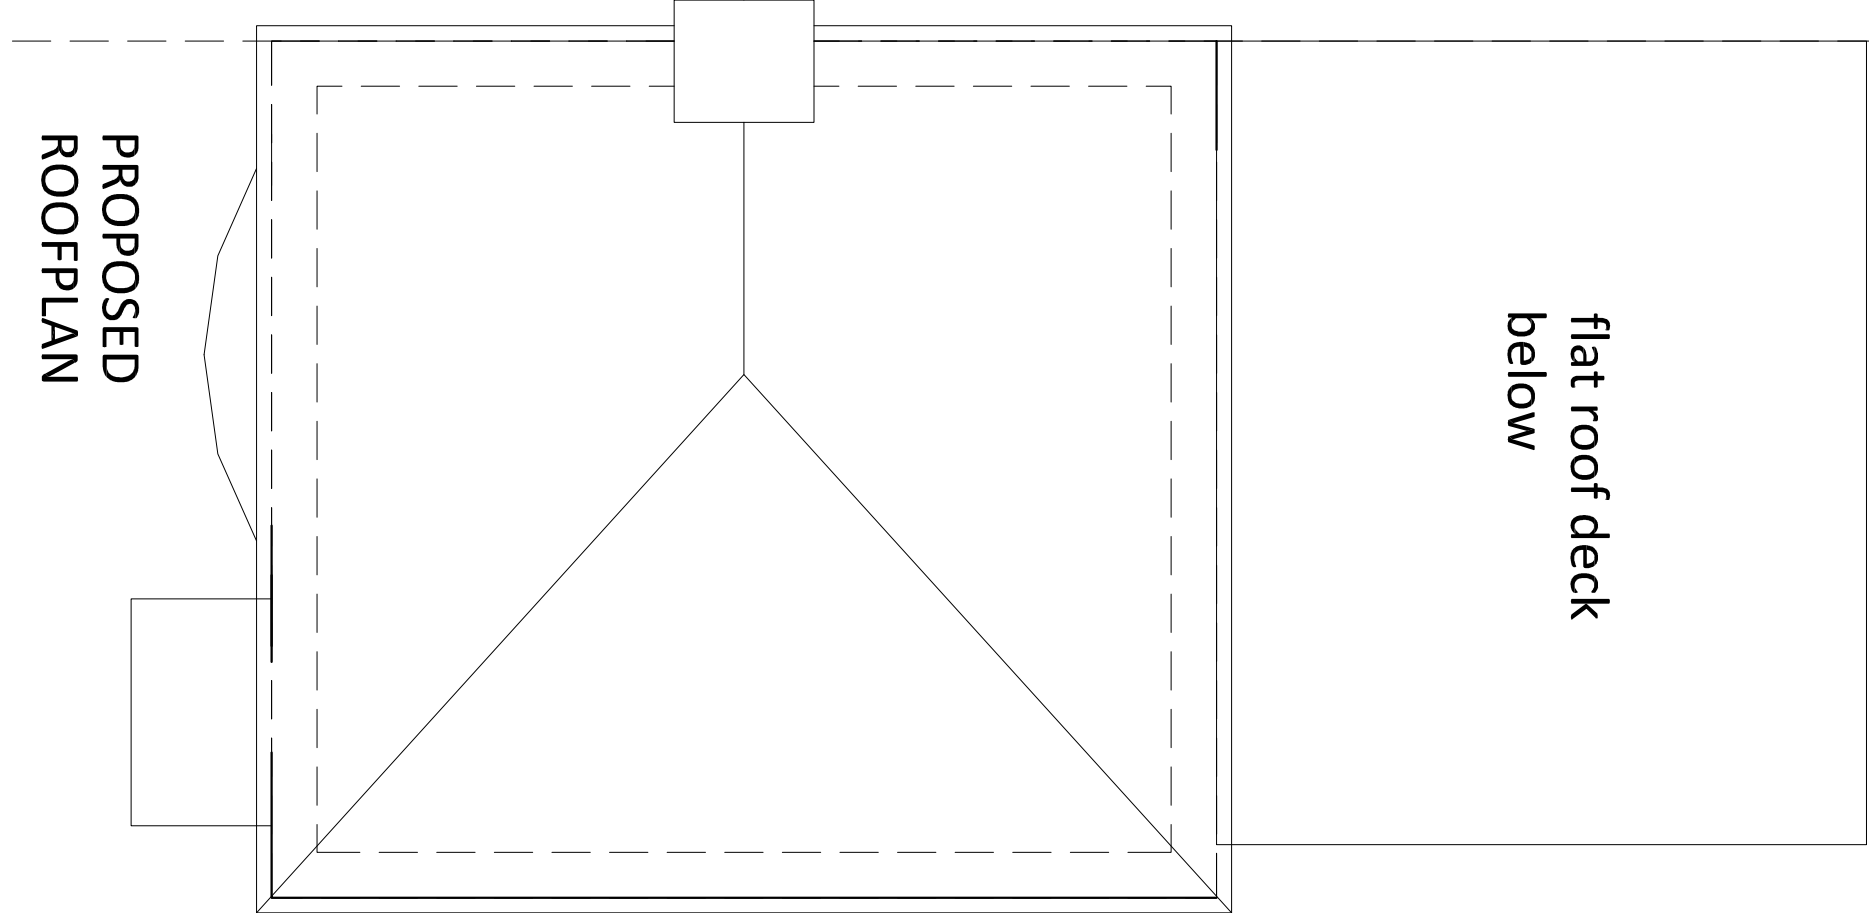
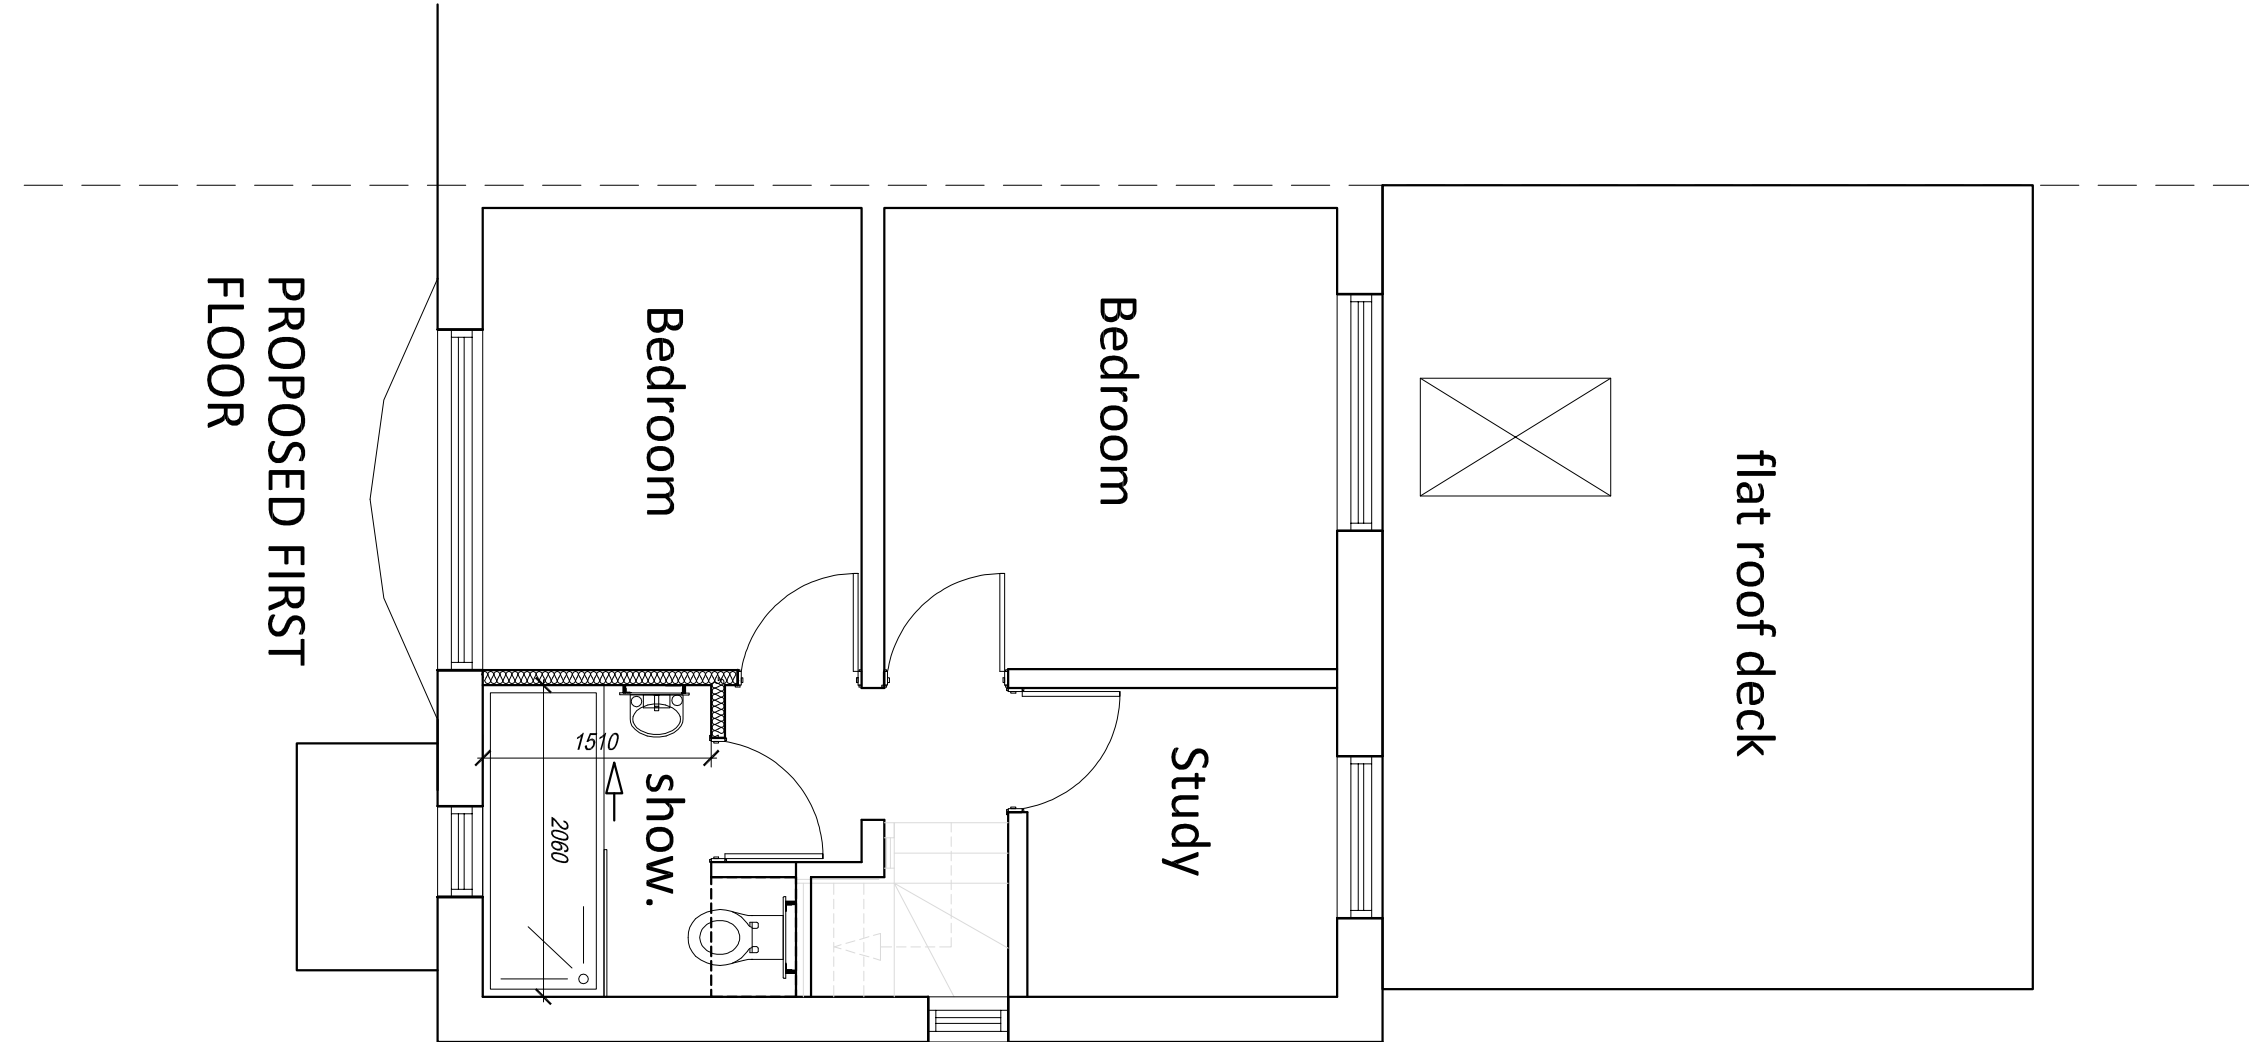


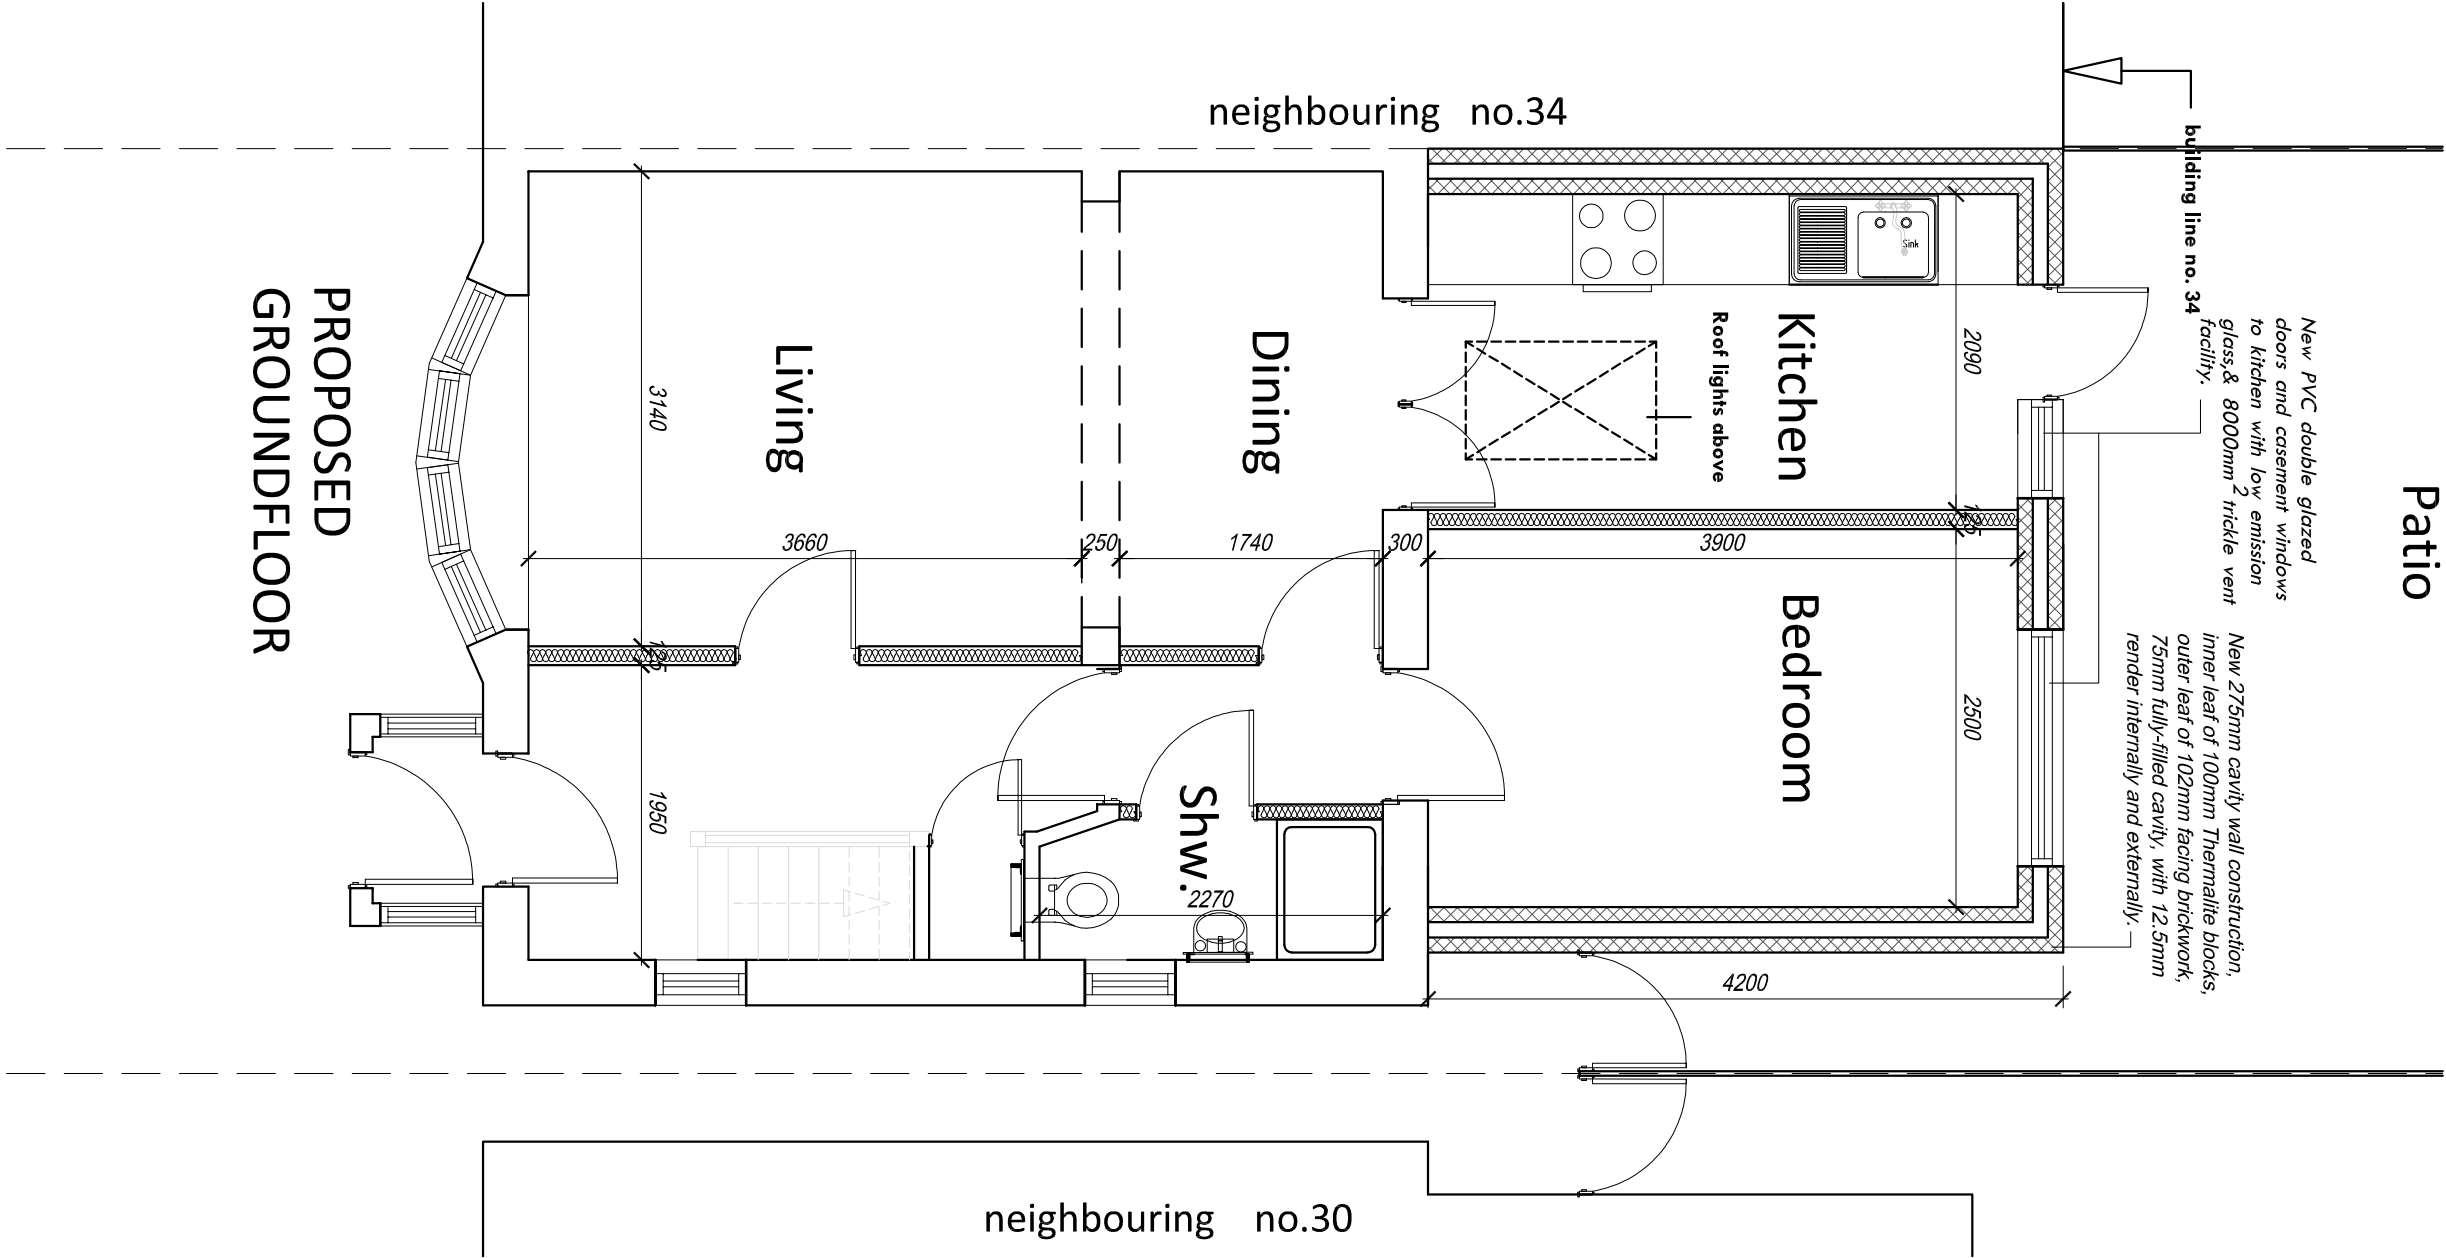

Project		32 Cyfford Road	
RUSLIP HA4 6PS		Title	
PROPOSED PLANS		10	
		5	
		2	
		1	
		0	
		Metres	
		notes	
		SRe Ltd	
		ARCHITECTURAL DESIGNERS . PROJECT MANAGERS	
		16 REDHILL CLOSE	
		HERTZ ALTO 950	
		020340882 MOB: 07952624240	
		Email address : info@sreventures.com	
		Copyright	
		09/15/151209	
		Date	
		July 2015	
		Scale	
		1:50(A2)	
		Drawing No.	
		2011 / 0003 / 06	
		Rev.	
		A	
		Rev. Date	
		A. 150915	
		ONE	
		PROPOSE STUDY ON FIRST FLOOR	
		ONE	
		Rev. Date	
		ONE	
		Rev. Date	
