
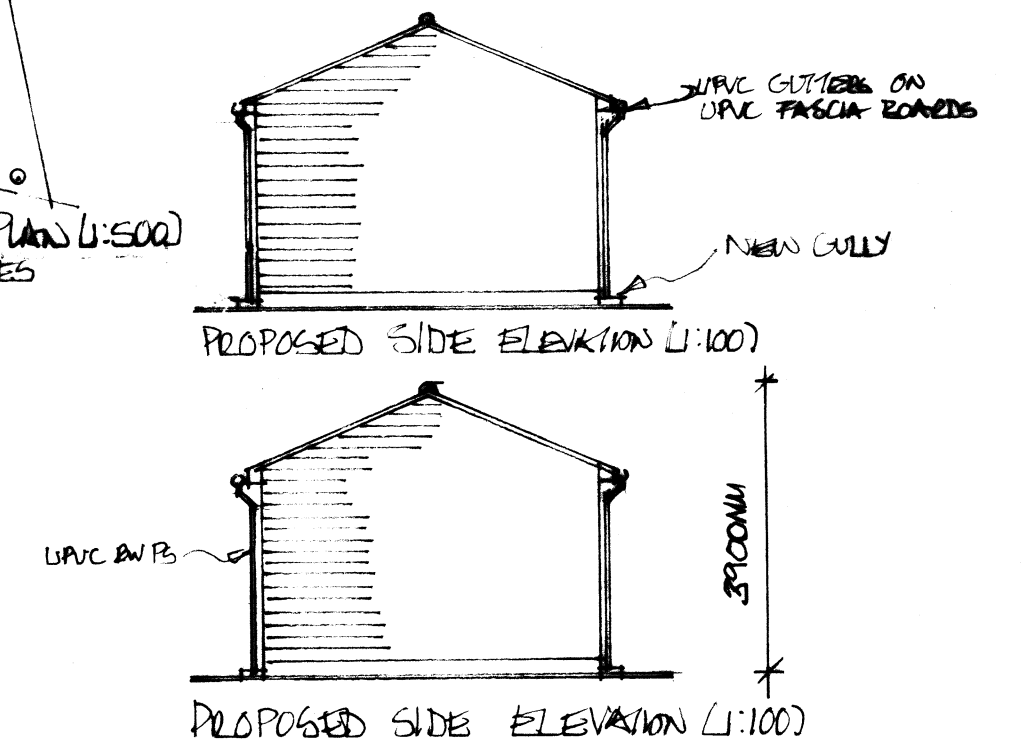
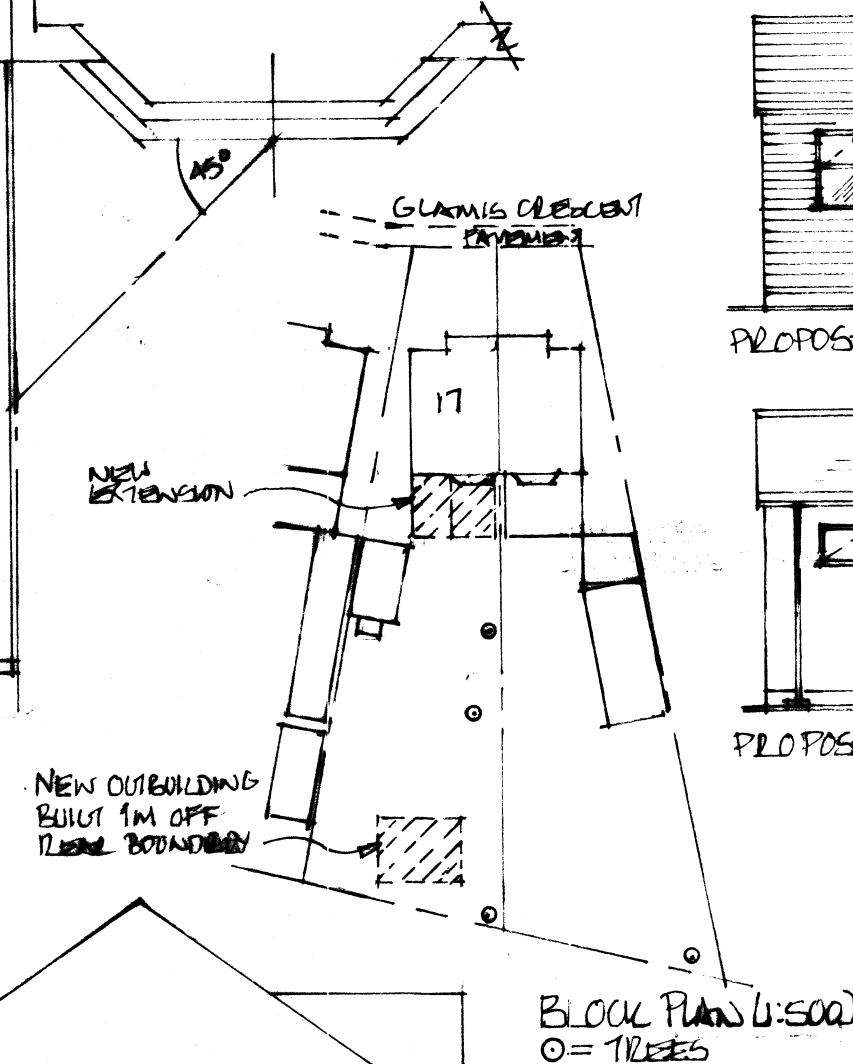
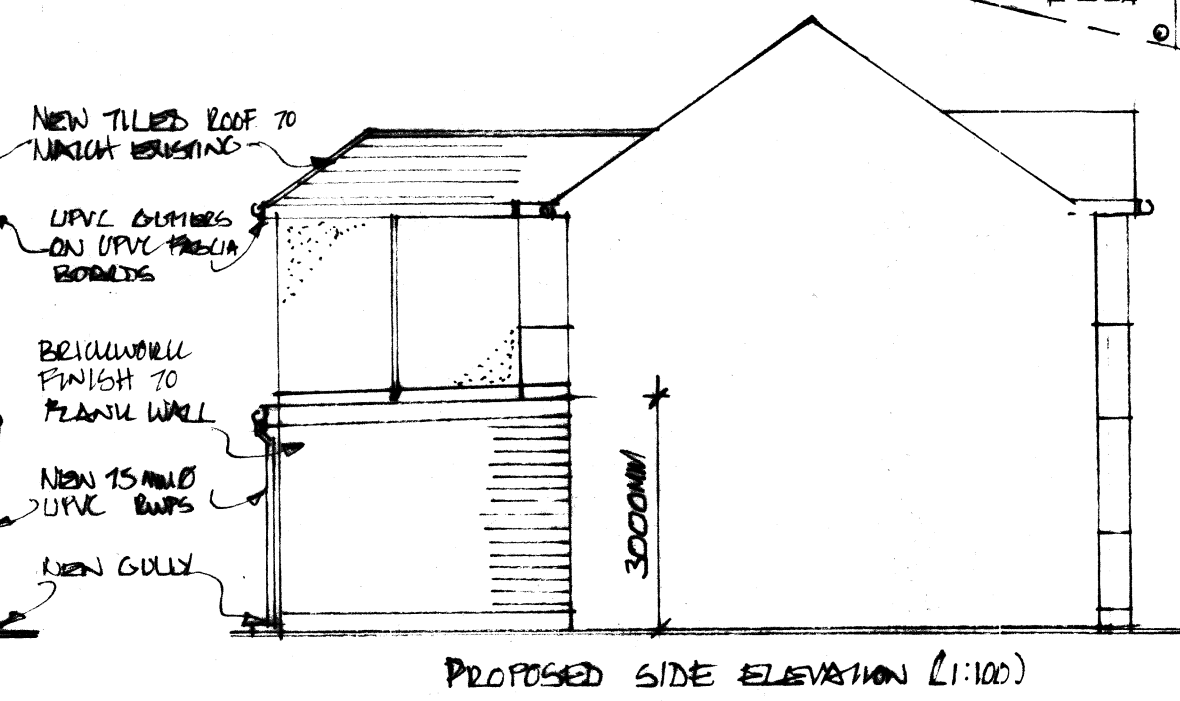
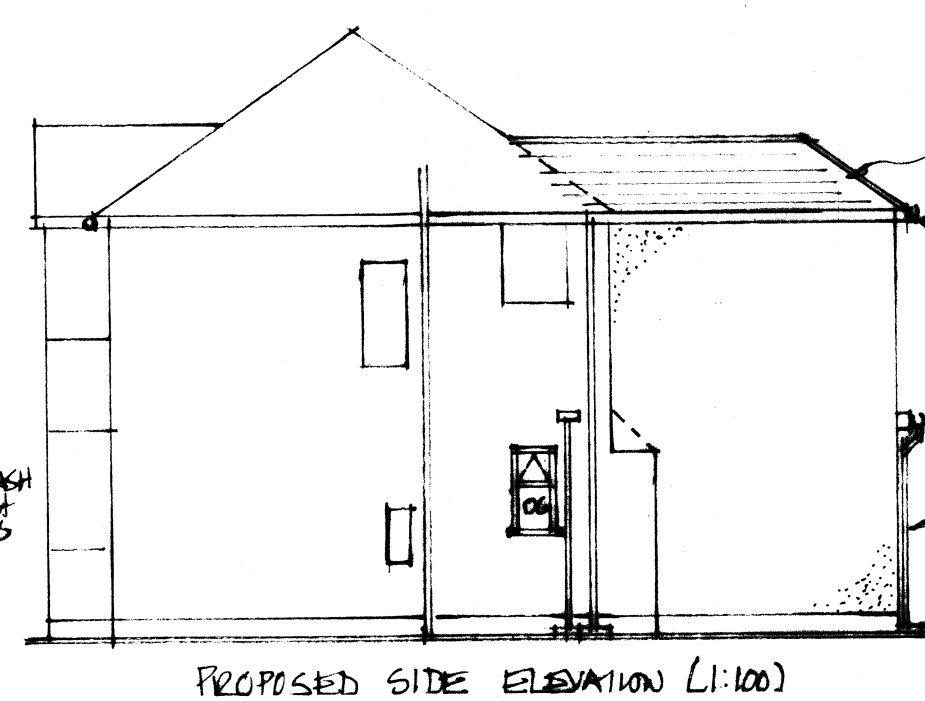
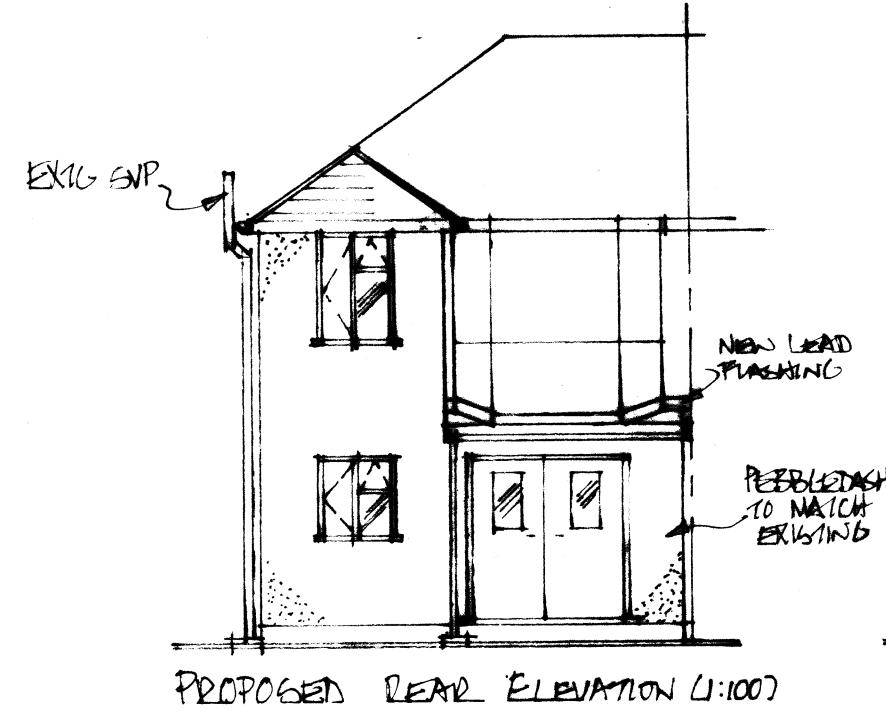
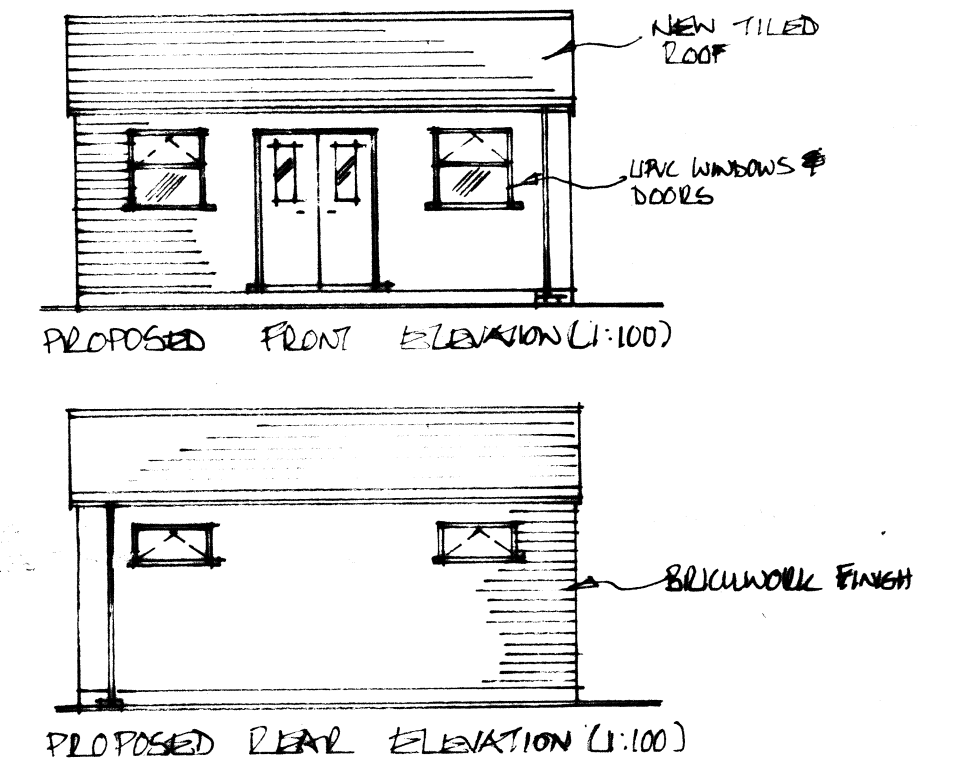
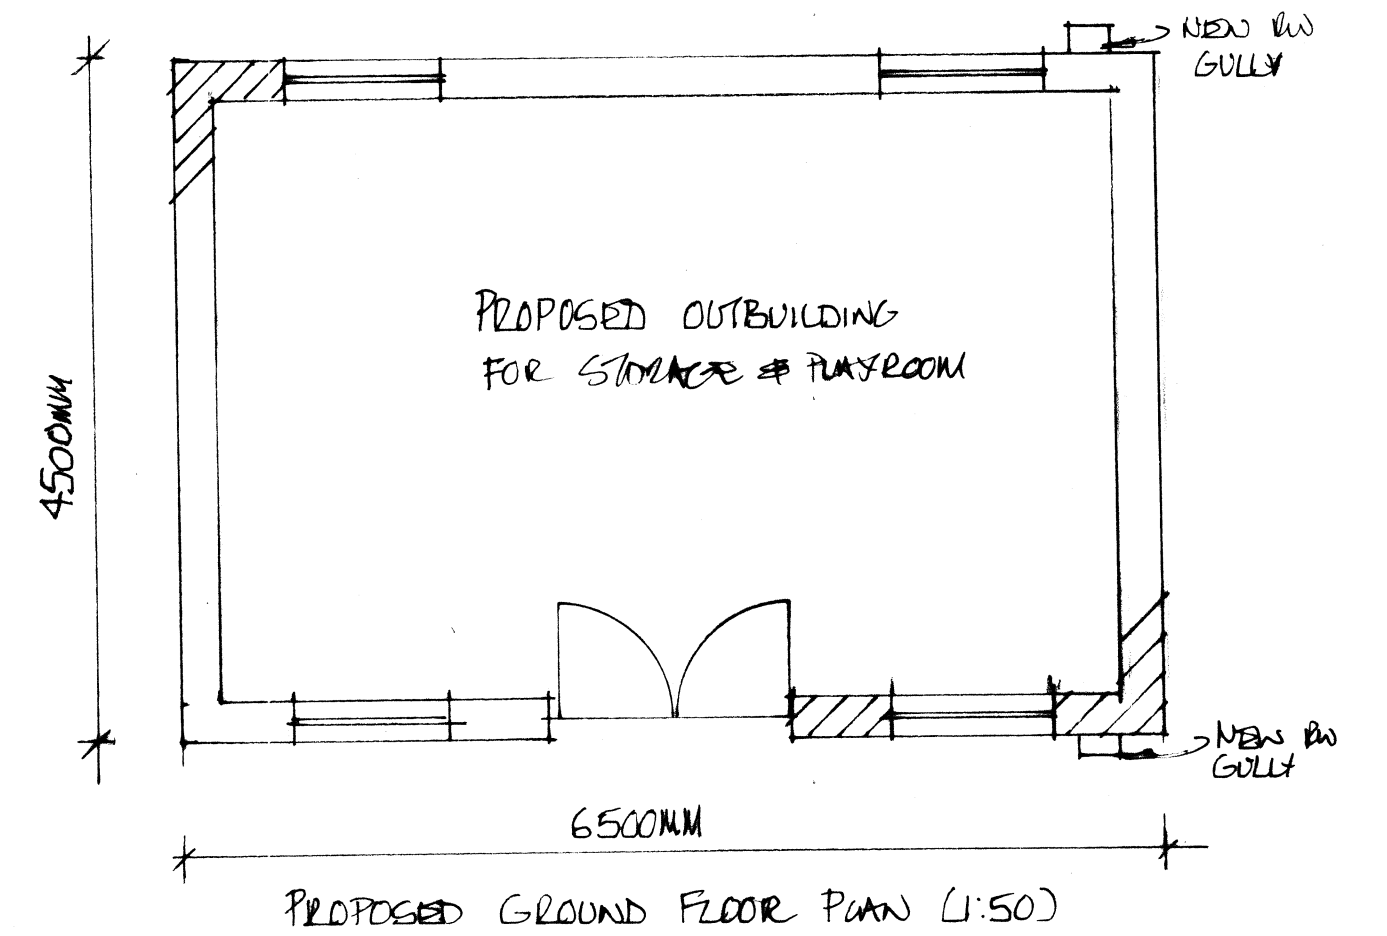
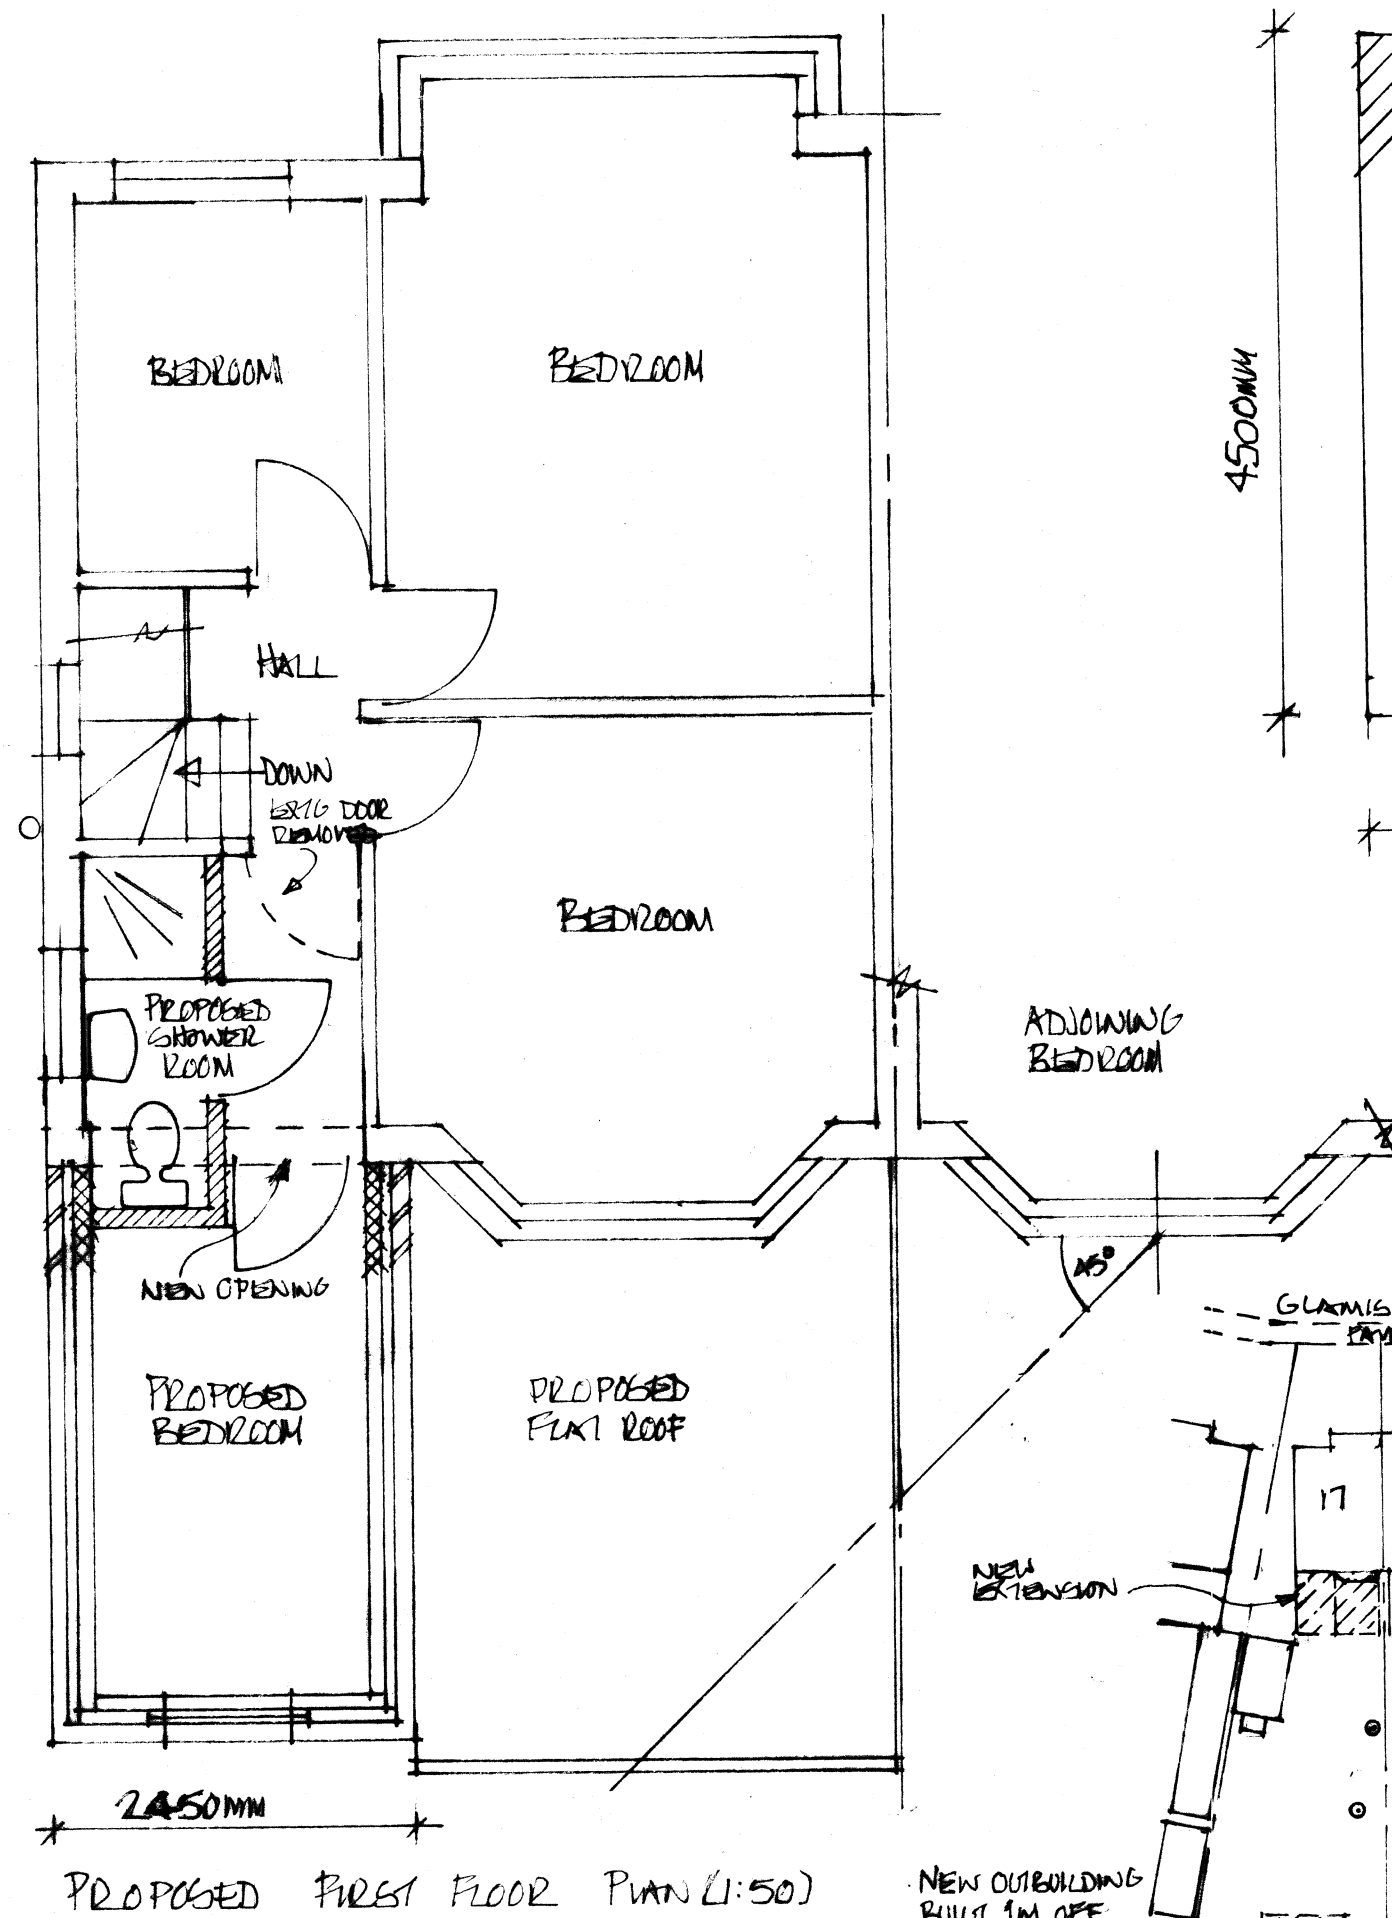


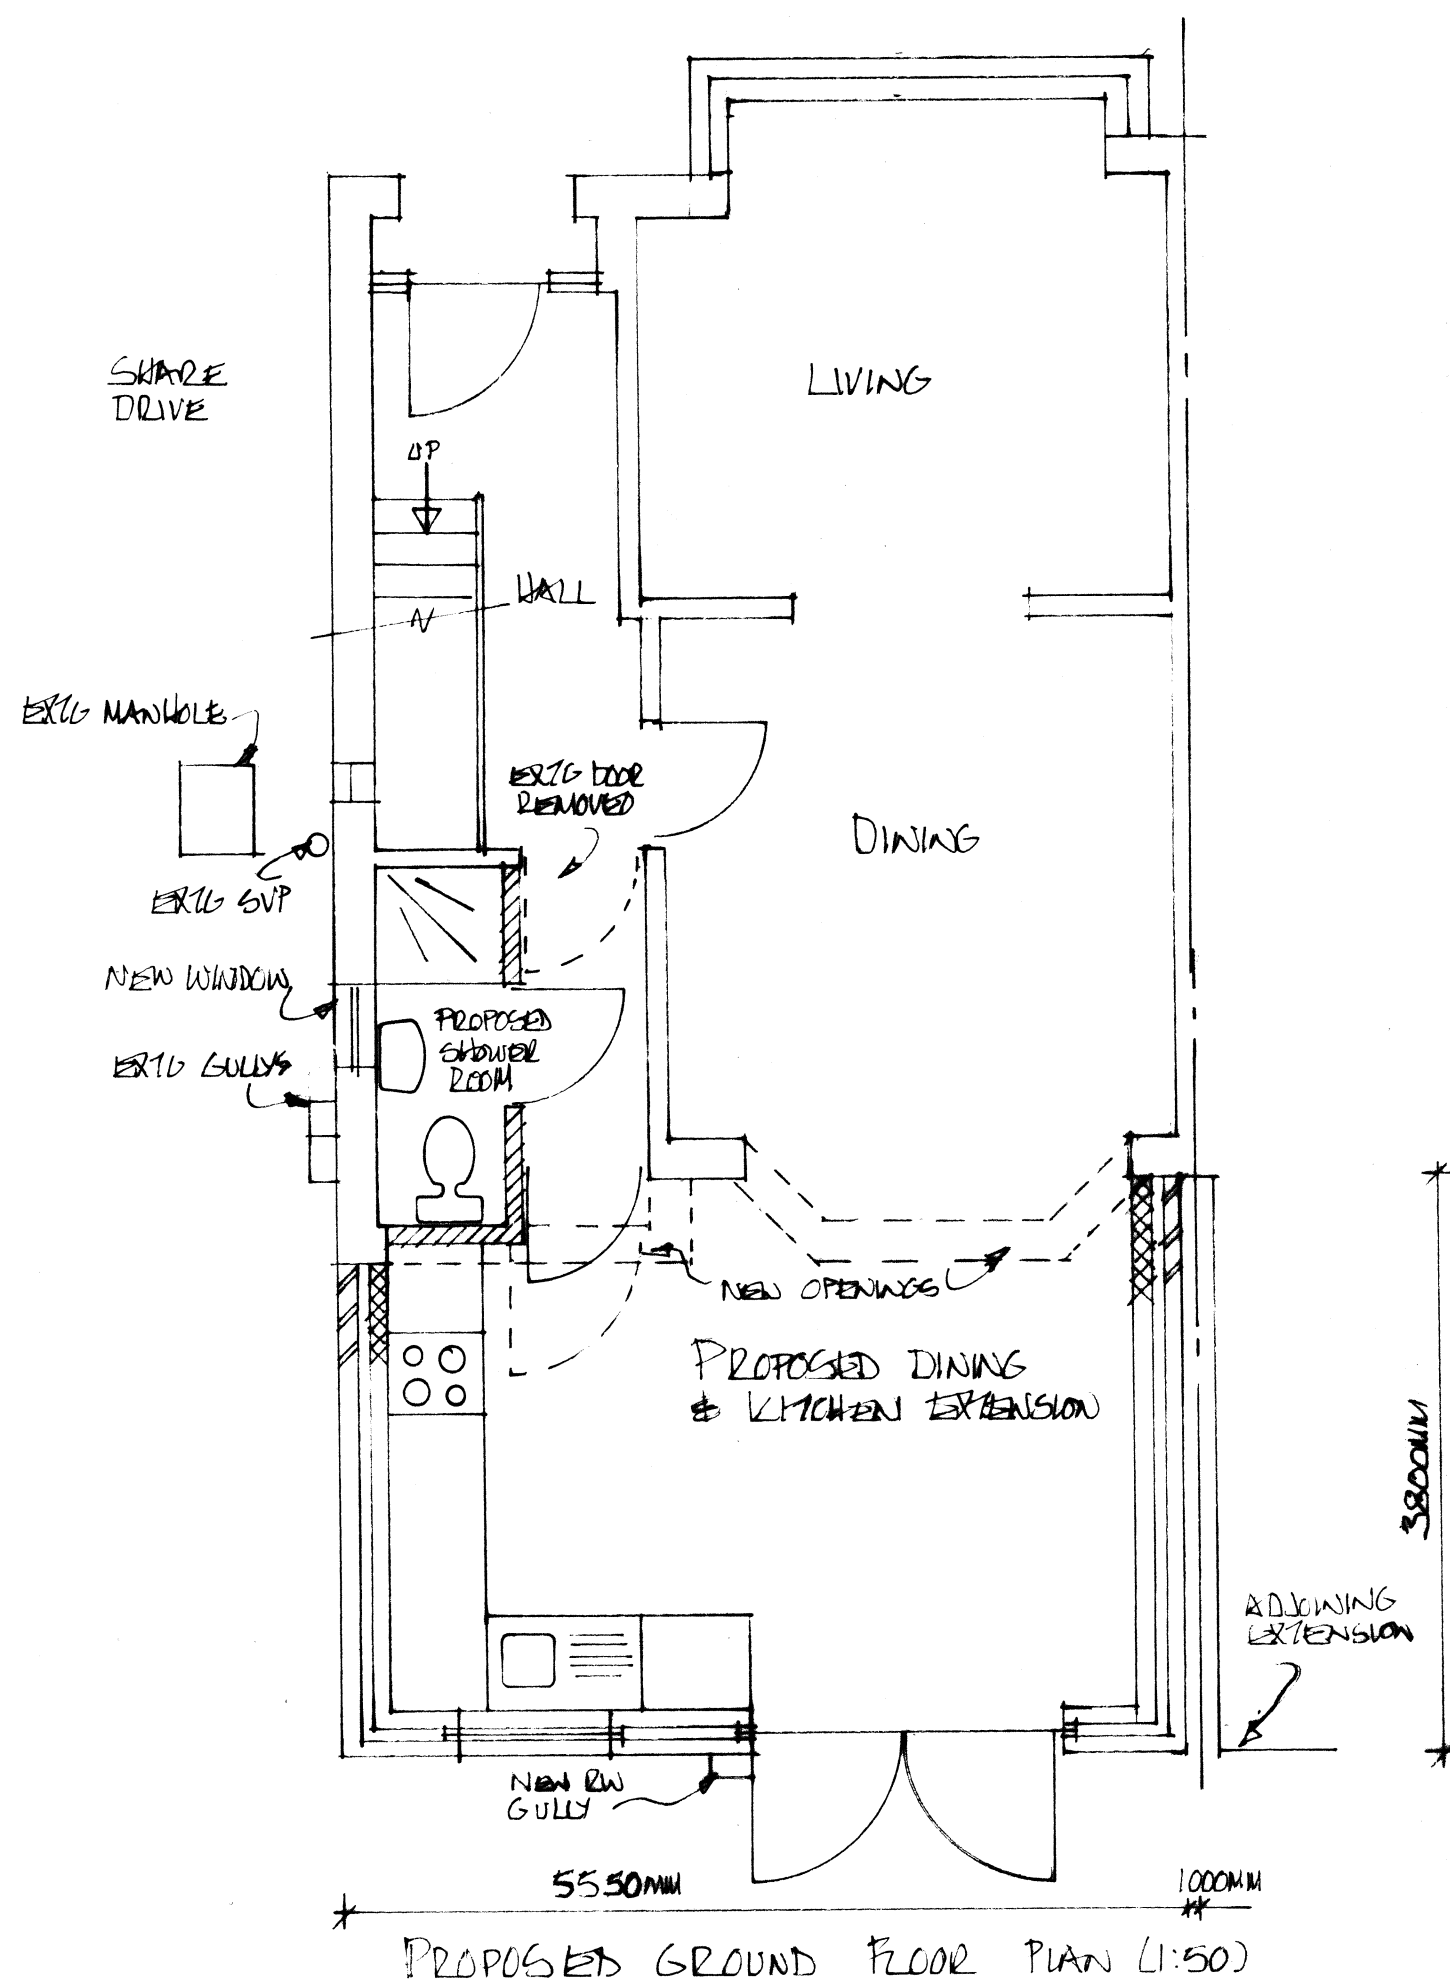

PROPOSED SINGLE STOREY & PART TWO STOREY REAR EXTENSION & REAR GARDEN OUTBUILDING @:-
17, GLAMIS CRESCENT, HAYES, UB3 1QA.
SCALE:- 1:100 & 1:50 @ A2 DWG NO:- JUL/15/05
REVISIONS:- JUL/17