


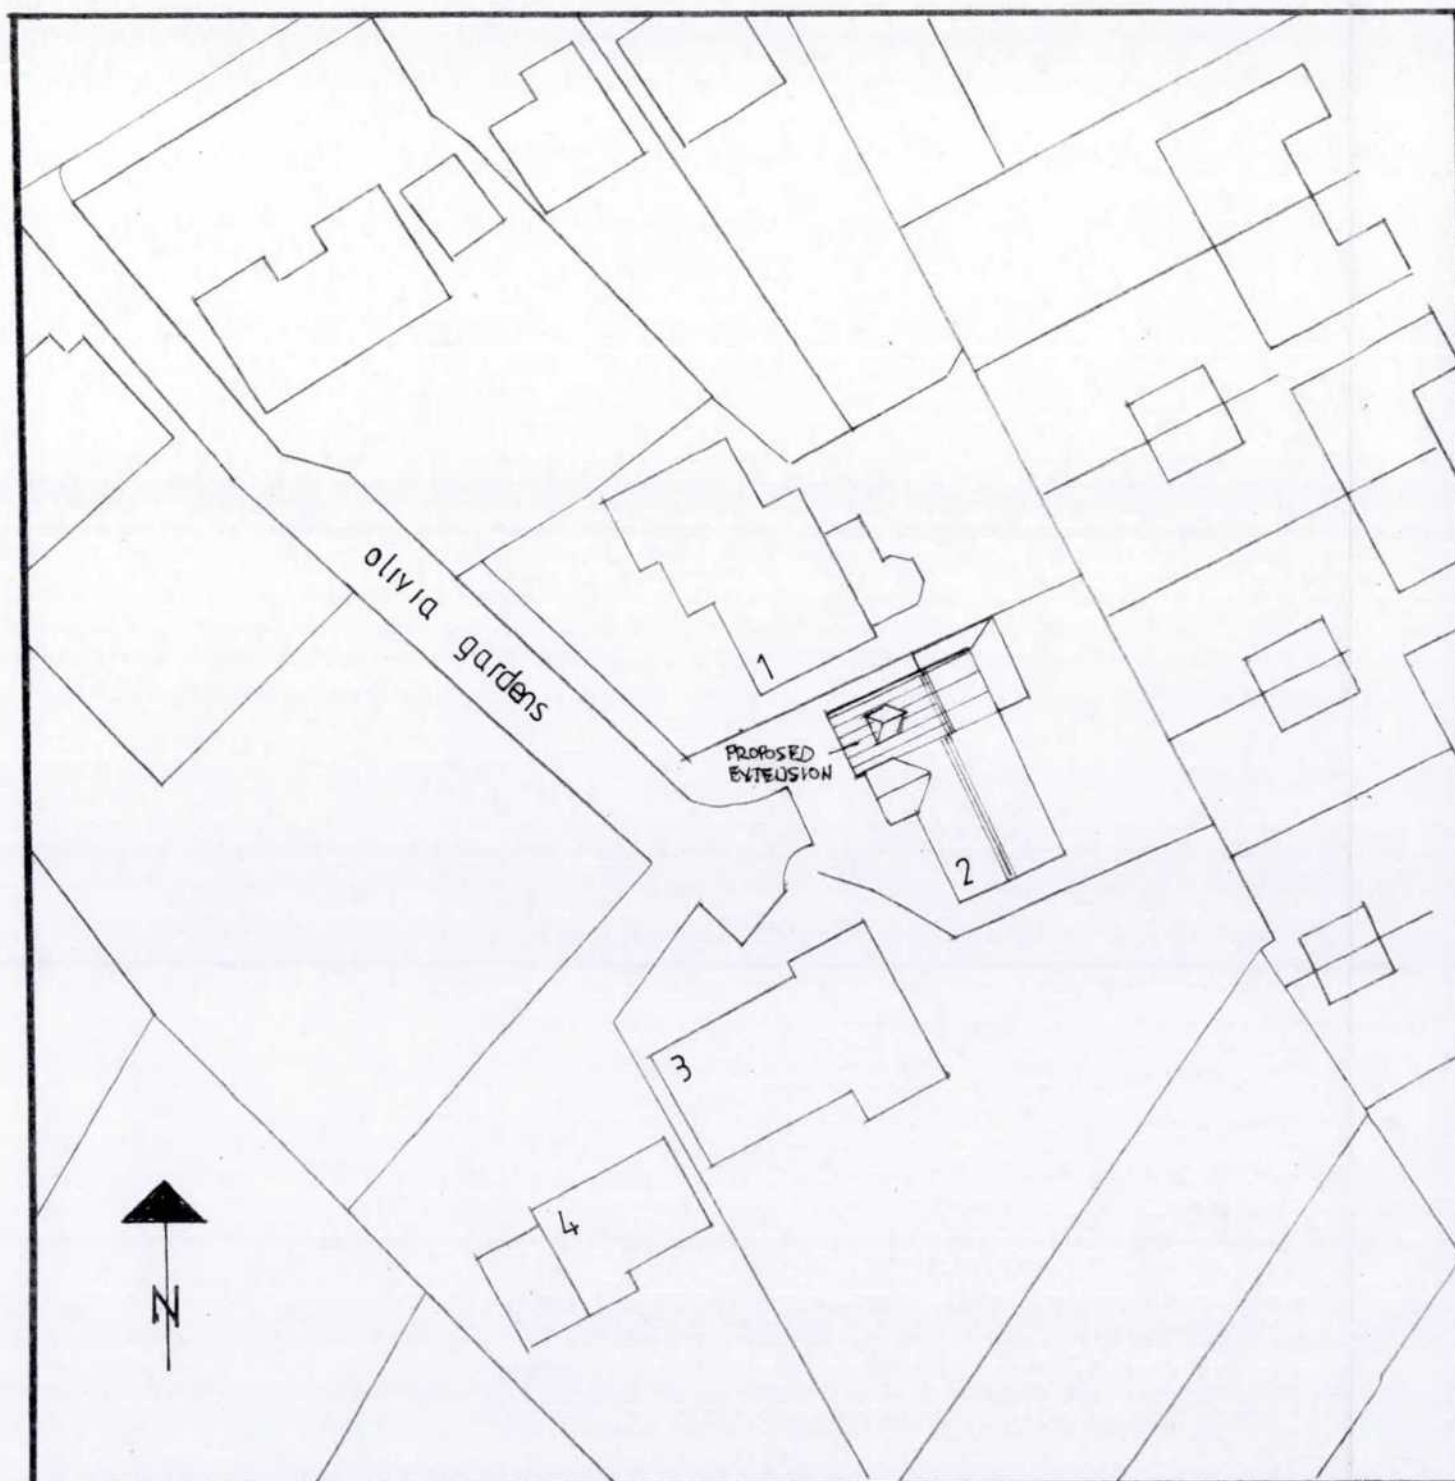

BLOCK PLAN 1:500



SITE LOCATION 1:1250

homeplans

Church Gardens, Church Hill, Harefield, Middlesex UB9 6DU

T: 01895 822488

E: patrick@homeplansharefield.com

W: www.homeplansharefield.com



CLIENT: MISS C ALLEMANDY

PROJECT: 2 OLIVIA GARDENS
HAREFIELD

TITLE: DESIGN PROPOSAL

DRG NO:
1837/3

DATE:
APR. 2015

SCALE:
1:500 AT A3

DRAWN: