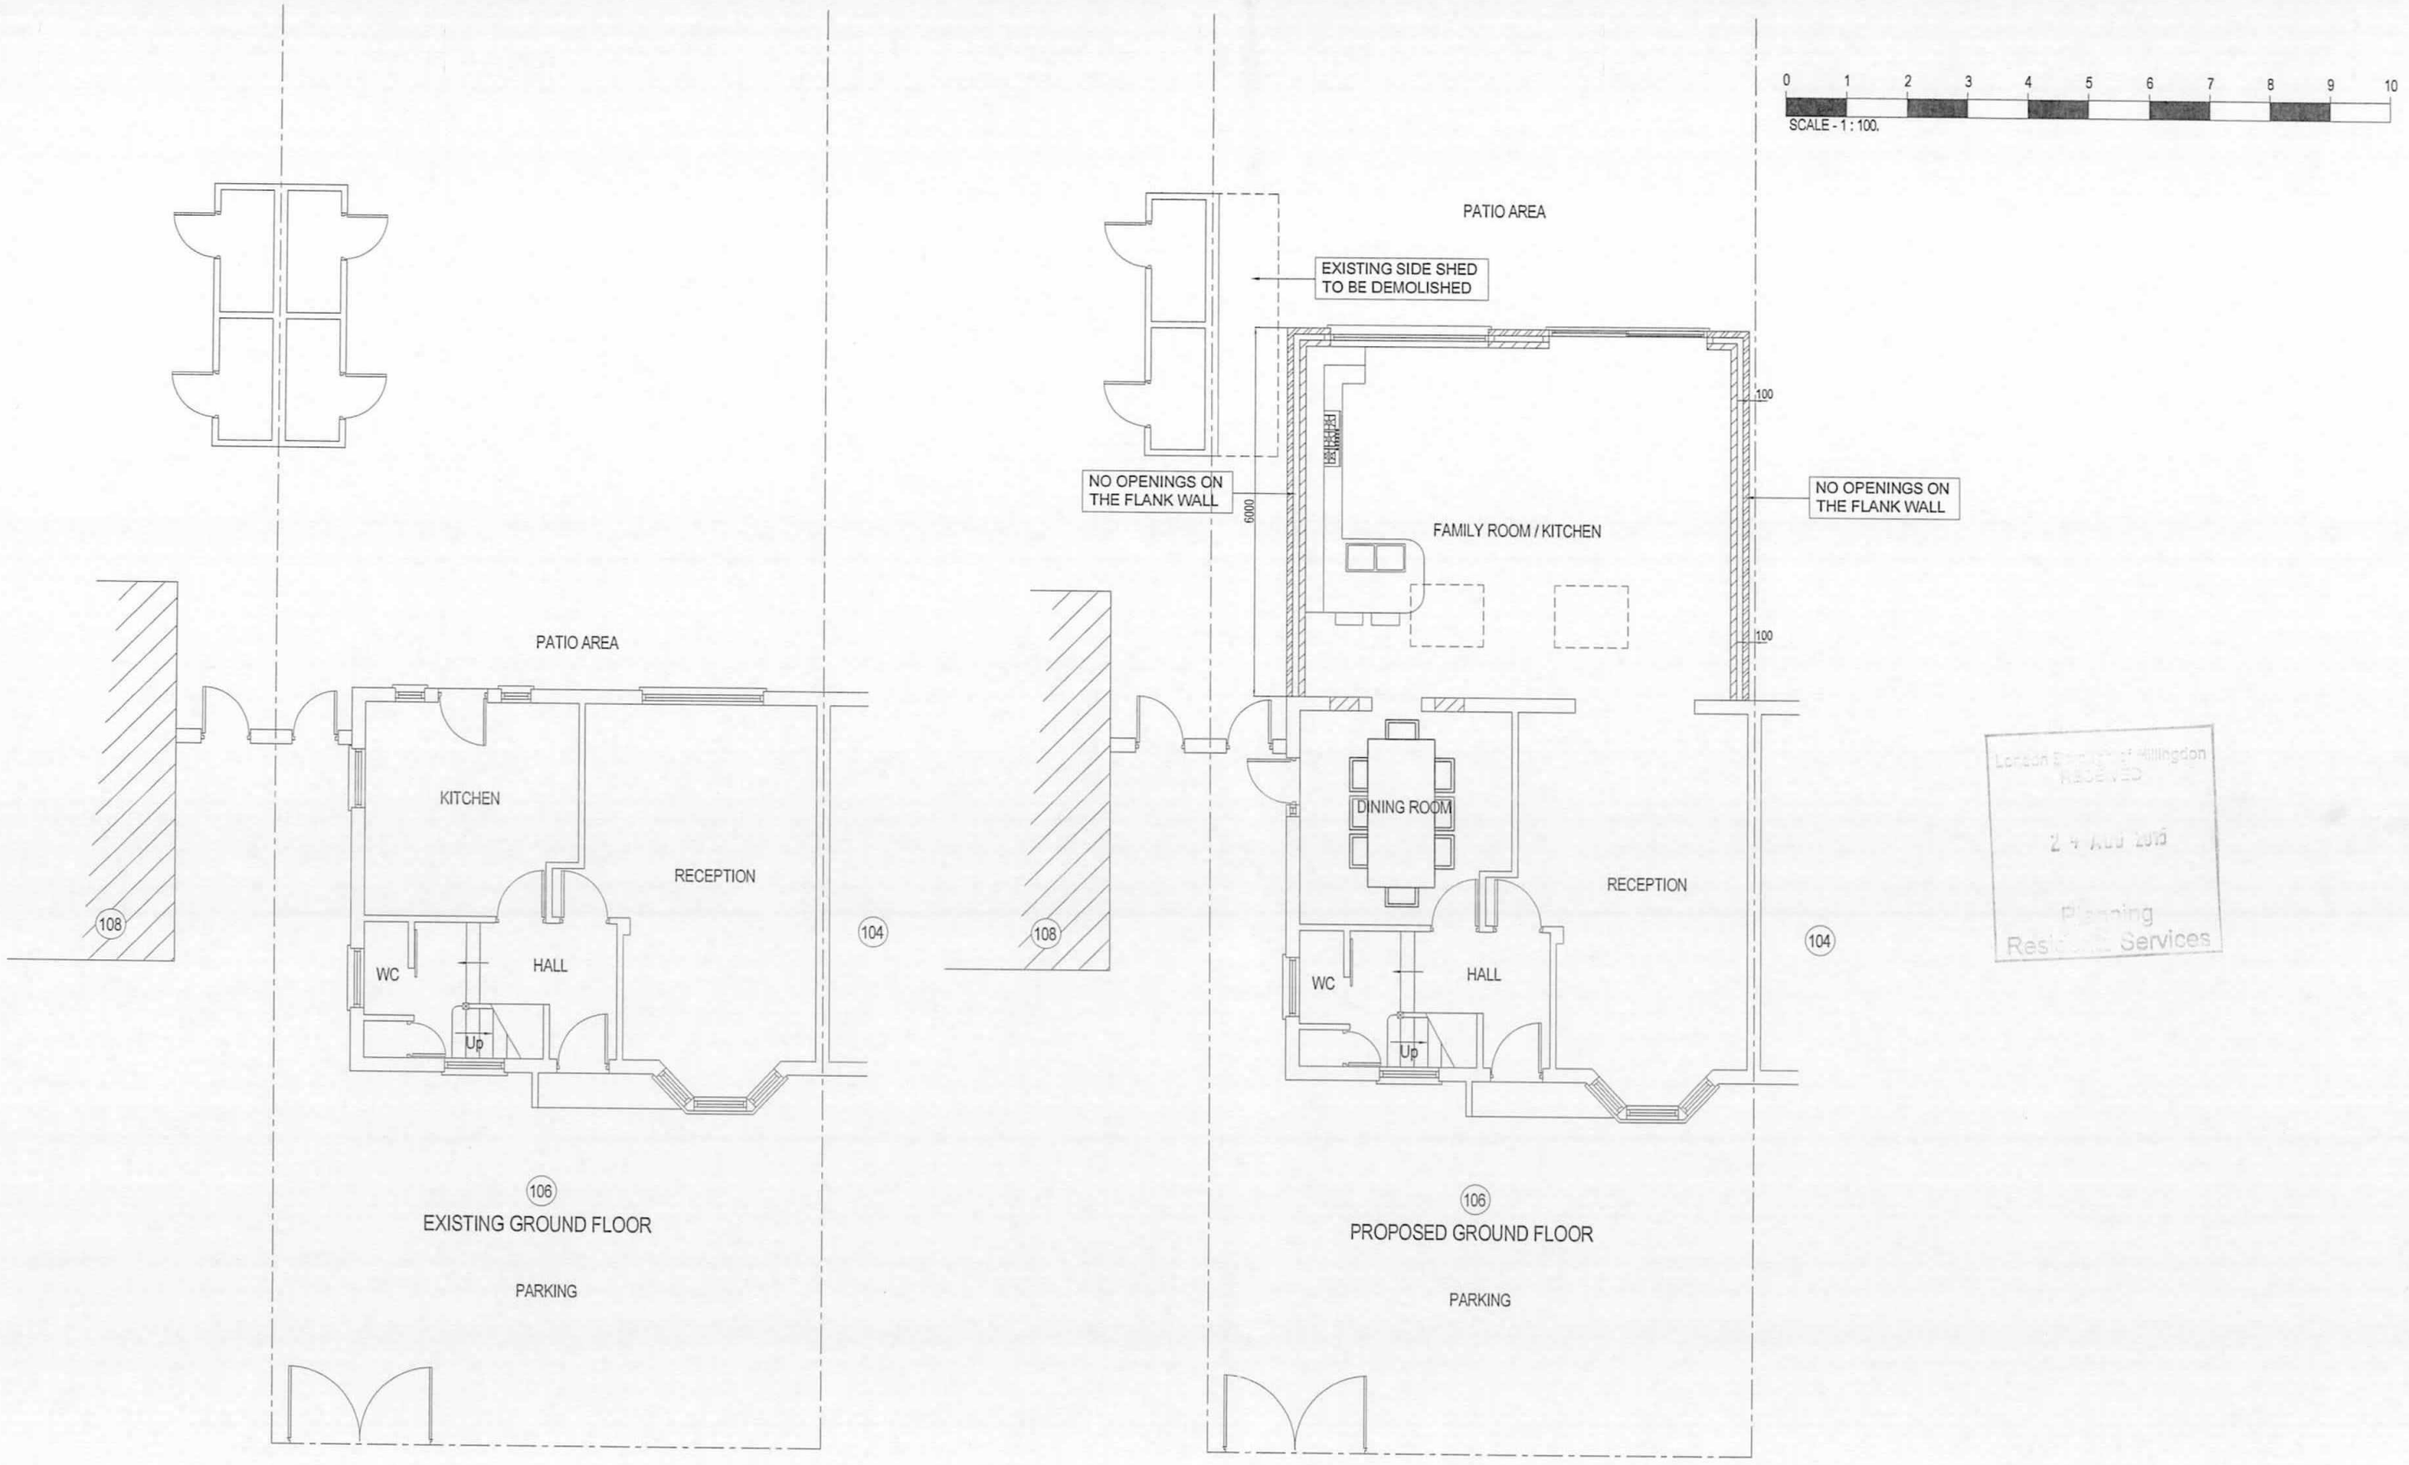

London Borough of Hillingdon
RECEIVED
2 4 AUG 2015
Planning
Res Services

TECON Ltd.
Consulting Civil & Structural Engineers
116A High Street
Edgware, Middlesex, HA8 7EL.
TEL: 020 8951 5100 FAX: 020 8905 6838

NOTES:

NOT FOR CONSTRUCTION

Client

Job Title
106 THORNTON AVENUE, WEST DRAYTON, UB7 9JZ

Scale 1 : 100 .

Size A3

Drawn by BHD

Date Aug. 2015

No.	DESCRIPTION	DATE

Drawing Title
EXISTING & PROPOSED GROUND FLOOR EXTENSION.

Drawing No. 7975 P 202