


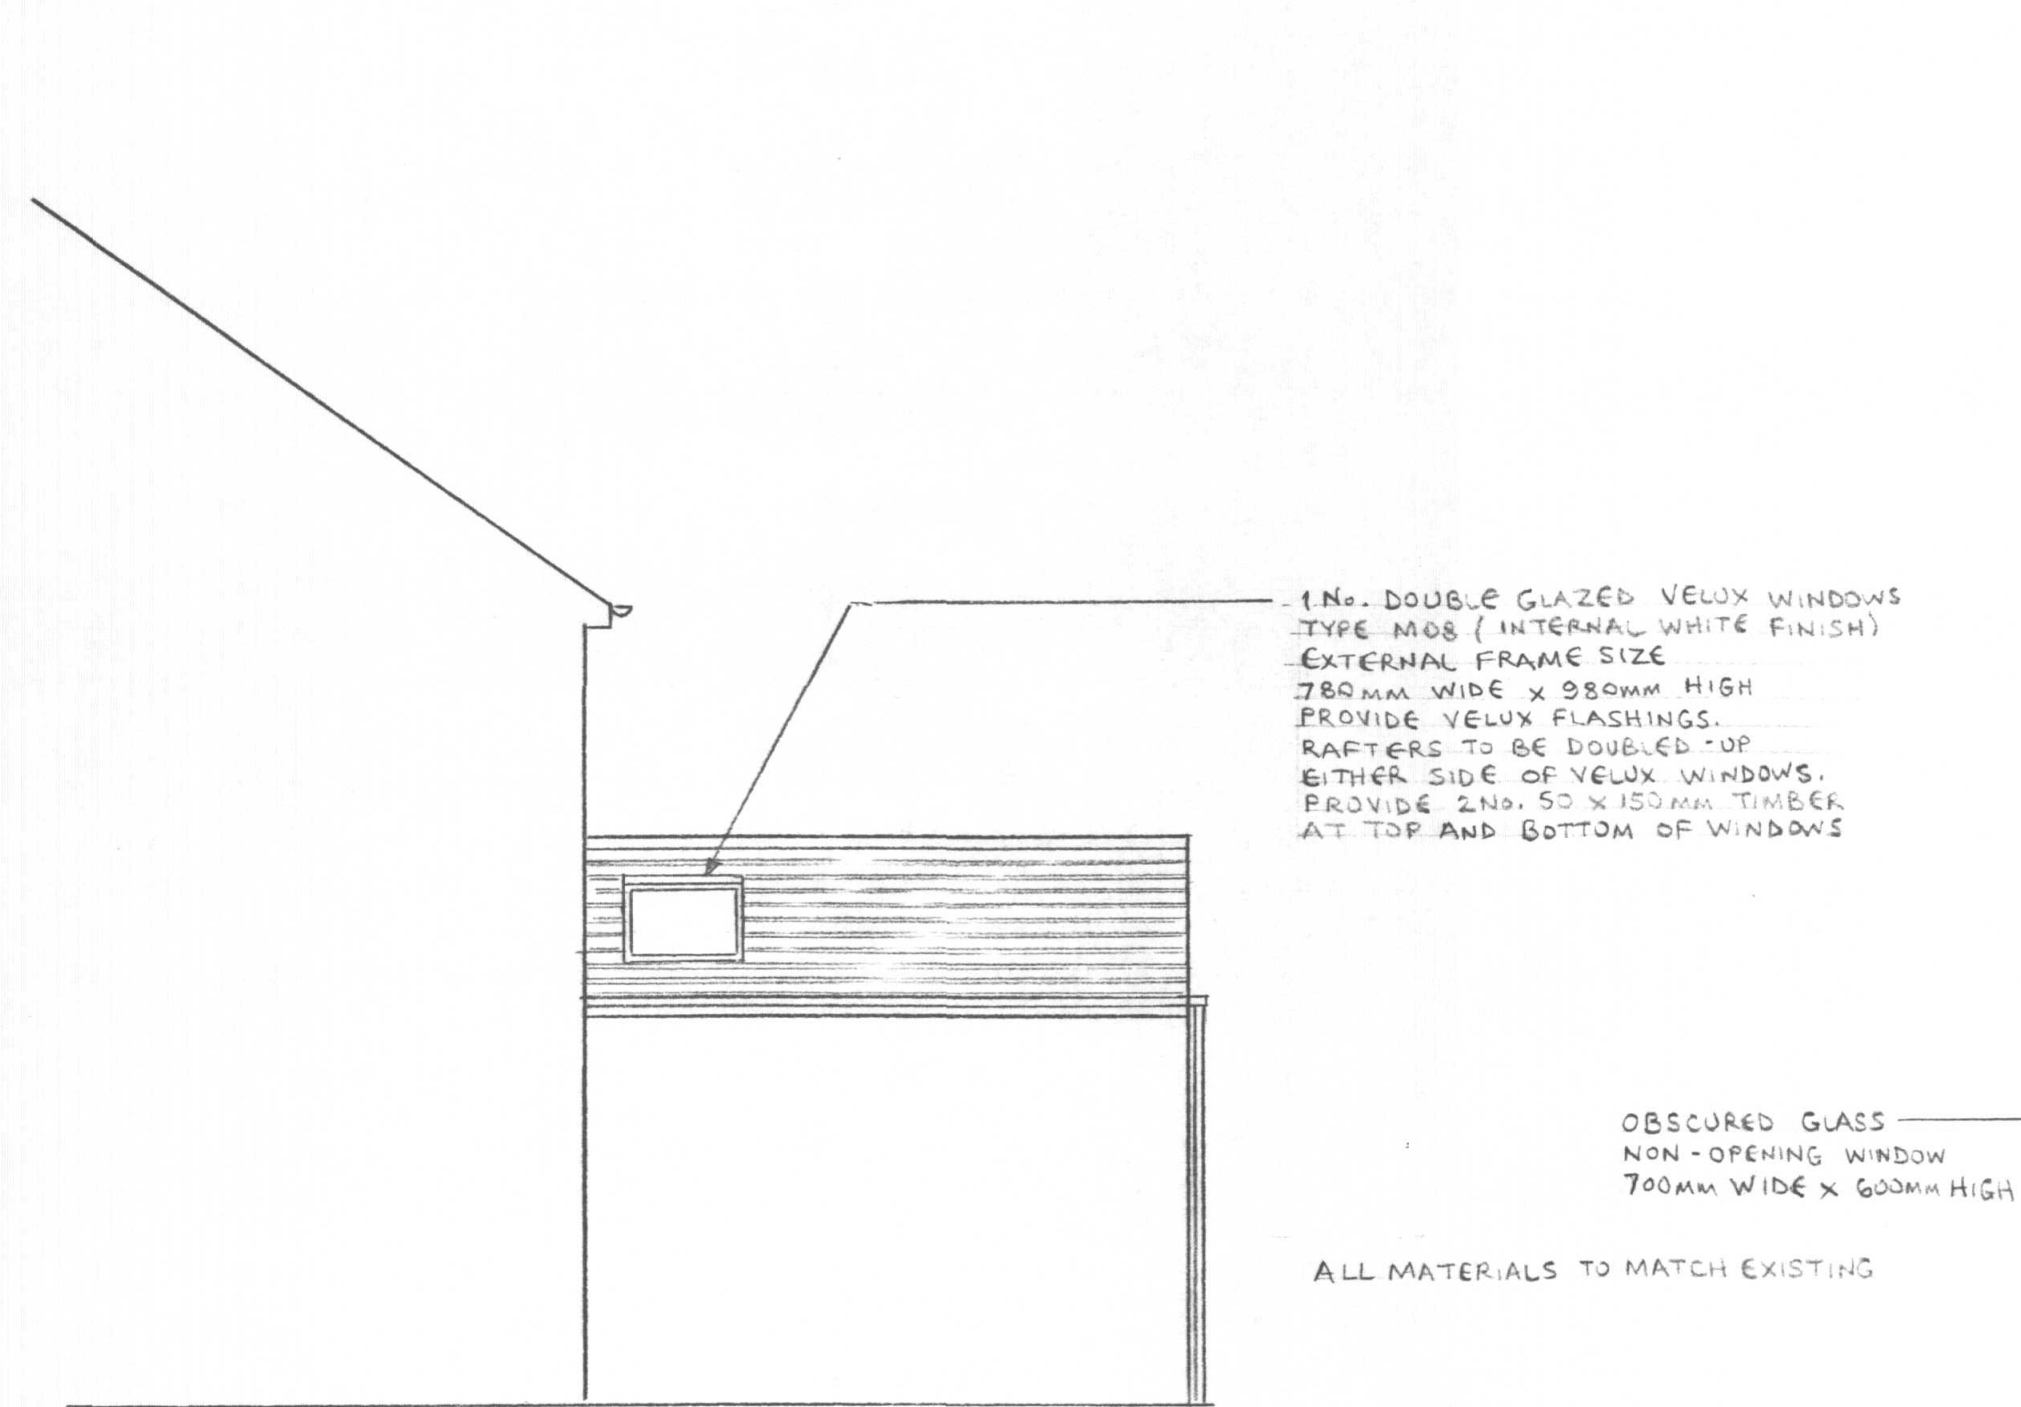


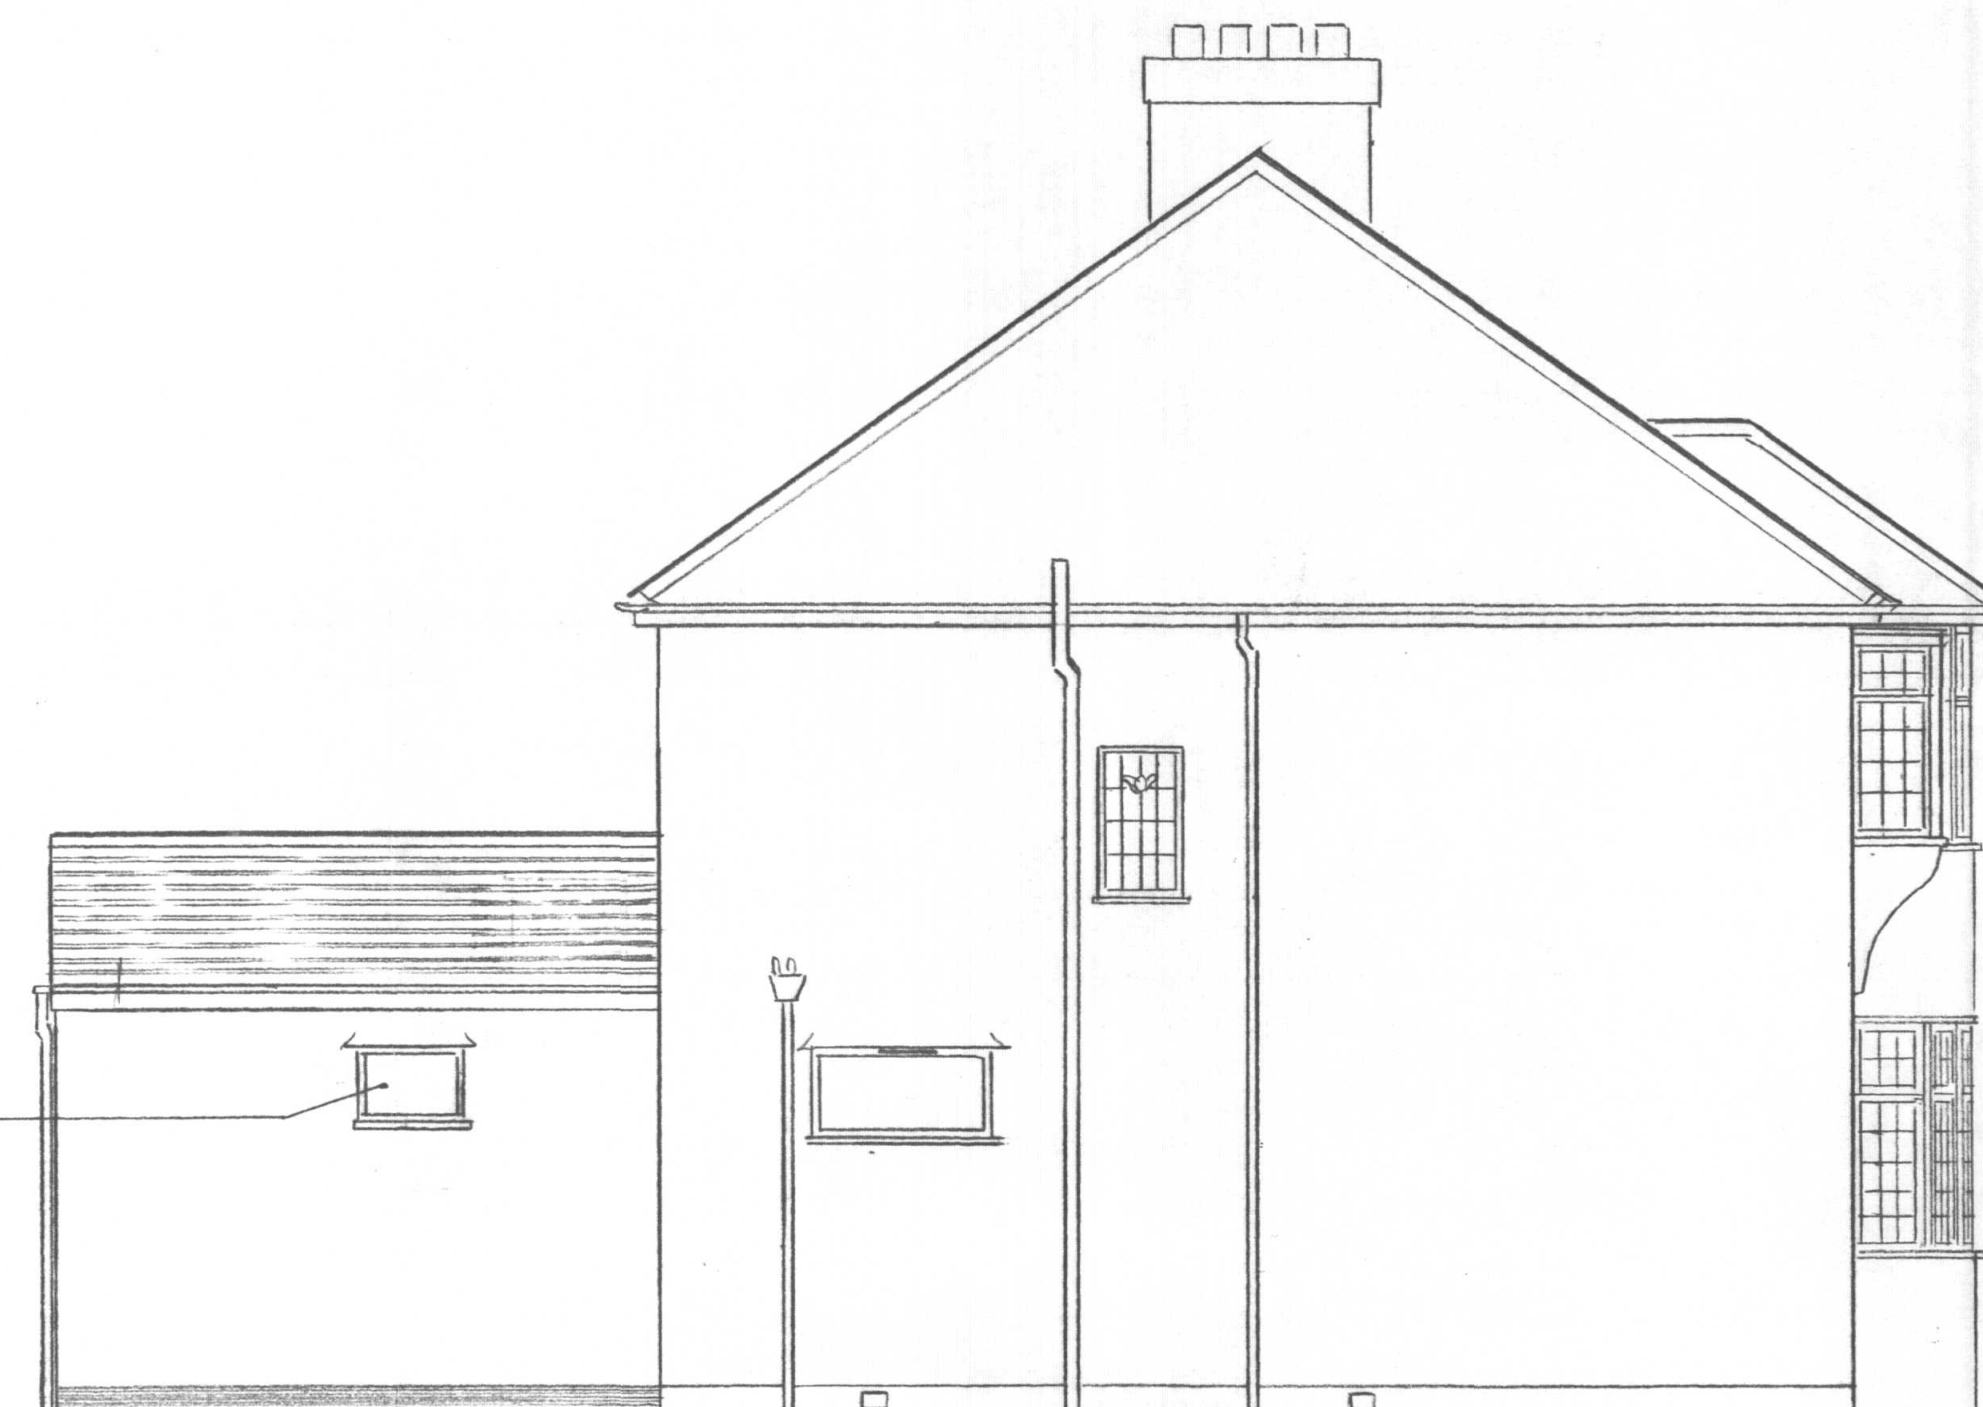

PROPOSED SIDE ELEVATION

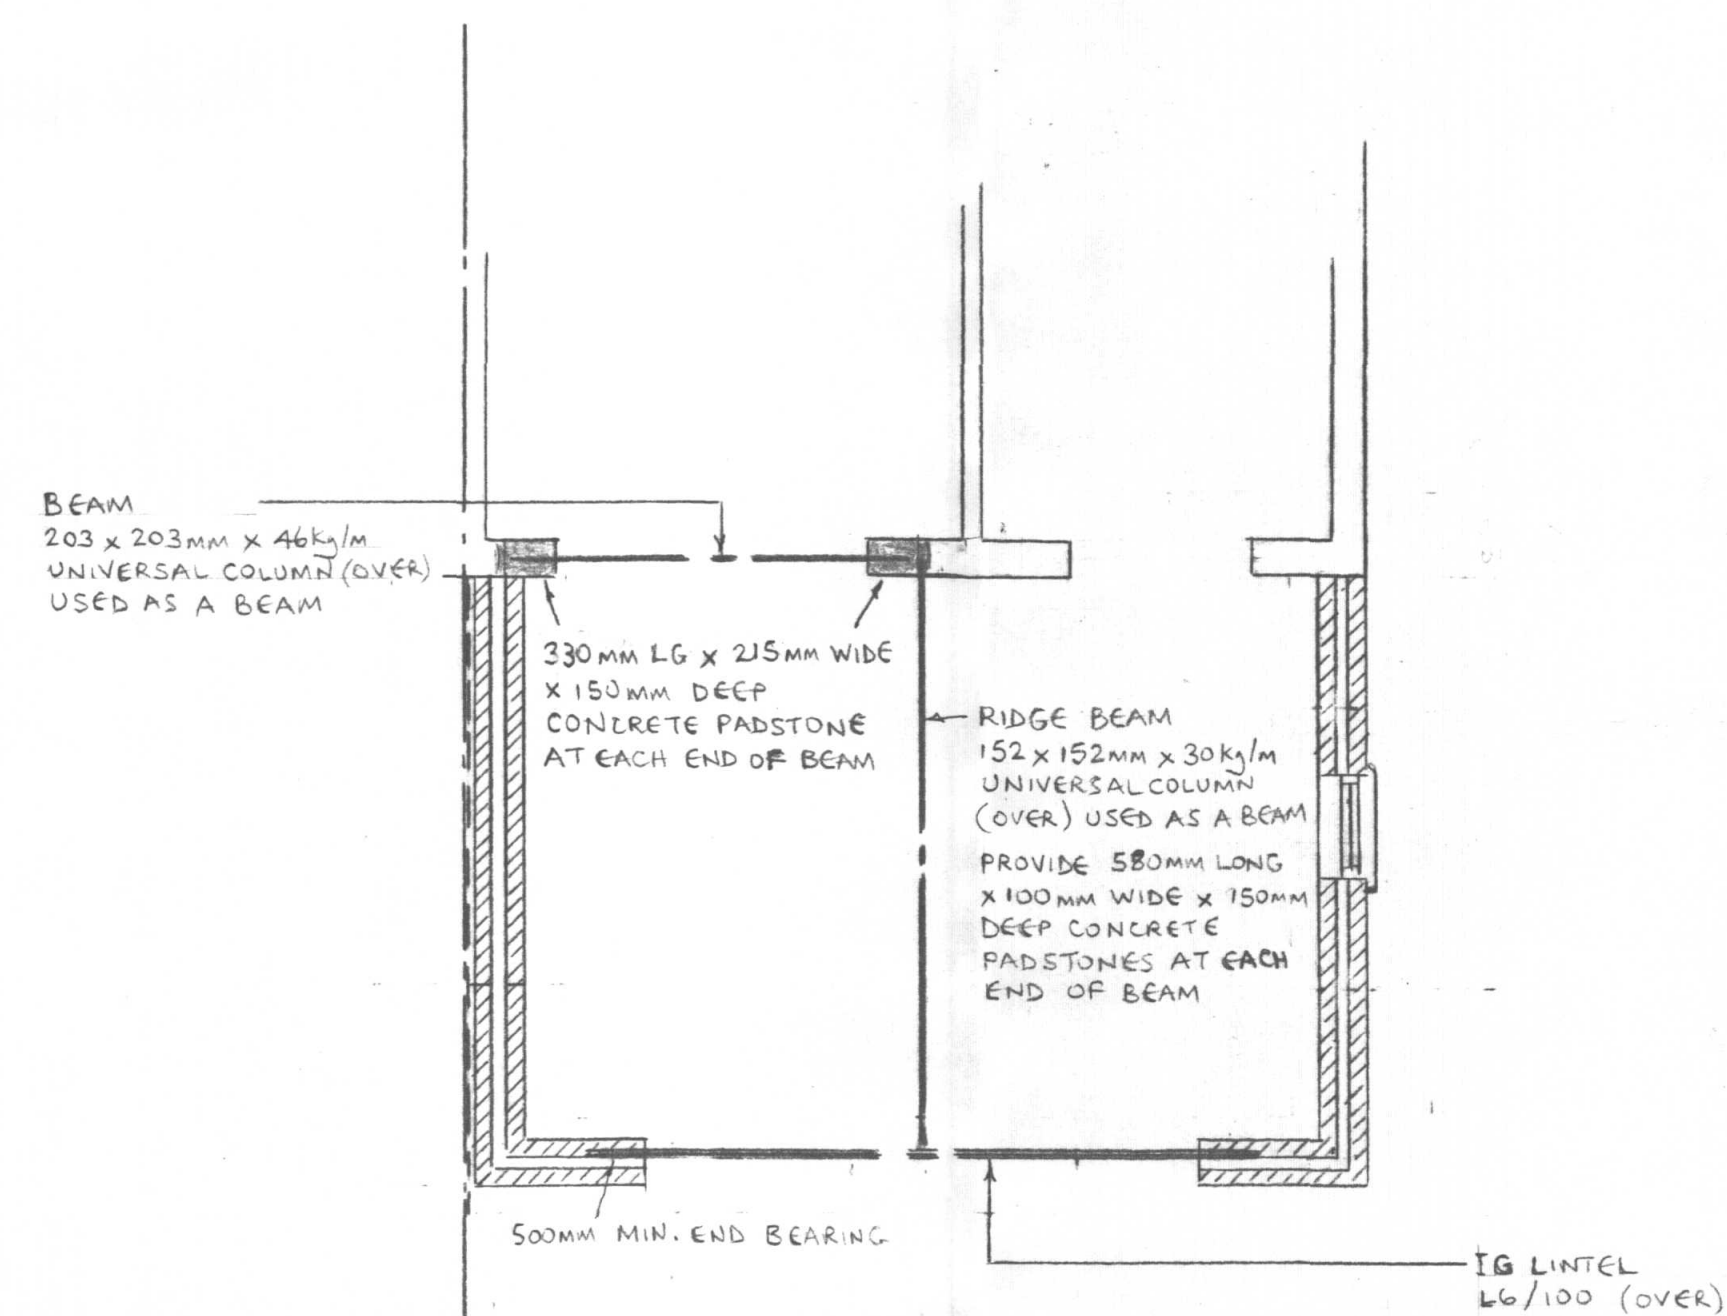

PROPOSED SIDE ELEVATION

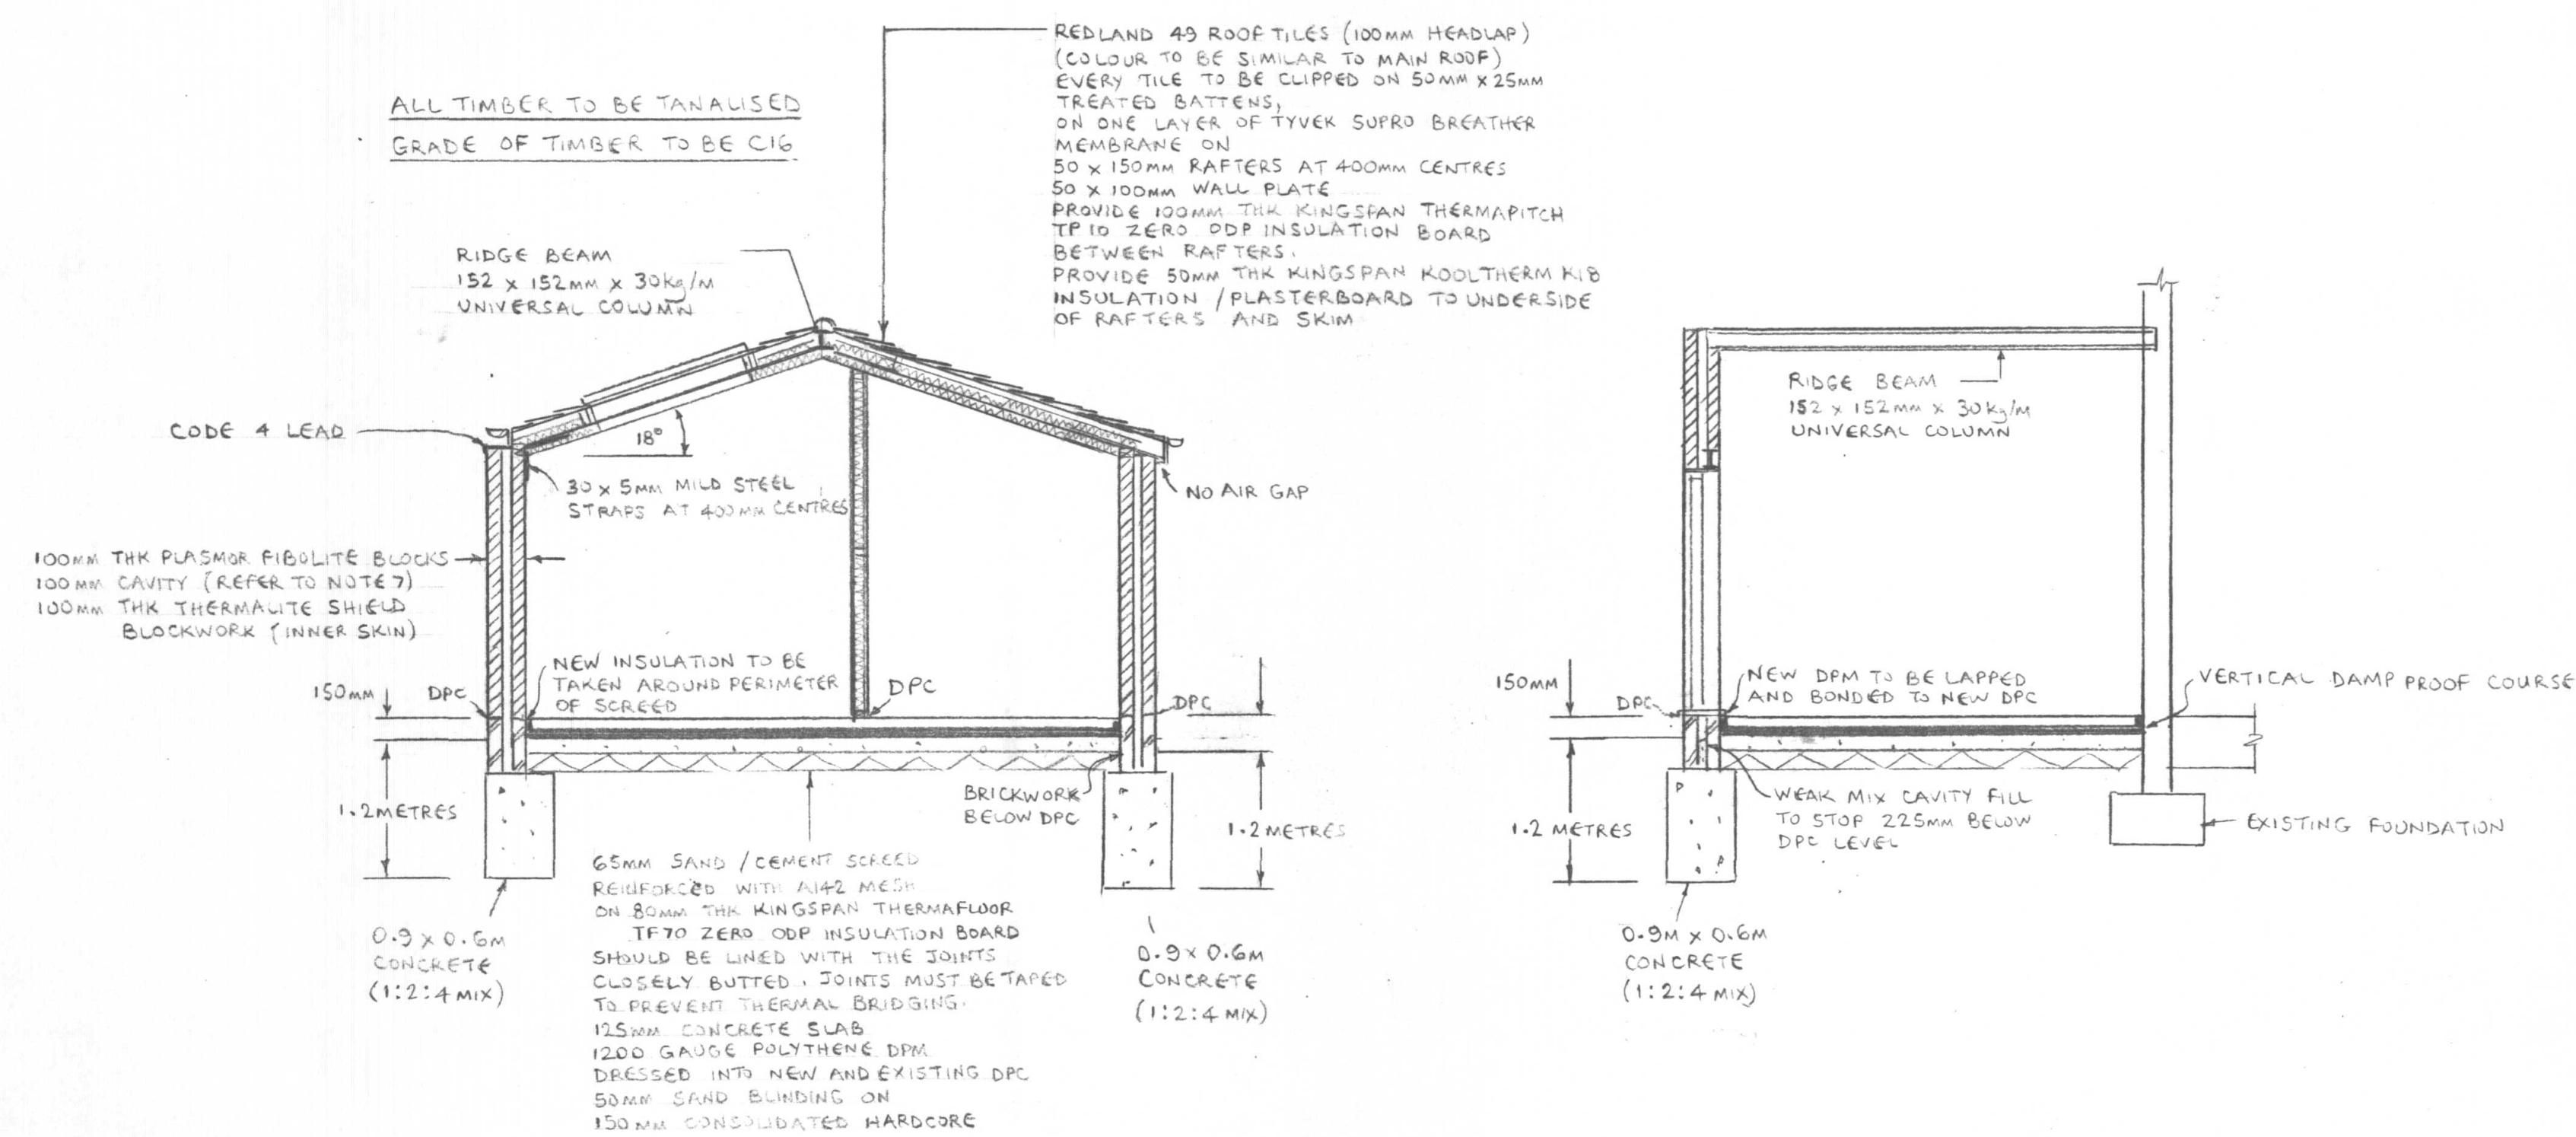

FOUNDATION AND BEAM PLAN

London Borough of Hillingdon
RECEIVED
15 DEC 2015
Planning
Residents Services

59 WEST MEAD
SOUTH RUISLIP, MIDDLESEX, HA4 0TW

DRAWN BY
C. MCKENZIE LTD
020 8863 7957
SCALE 1:50
DATE SEPTEMBER 2015
DRAWING No
CHM / 3553 / A1 SHEET 2
REV

1M 2M 3M 4M 5M 6M 7M 8M 9M 10M SCALE 1:50