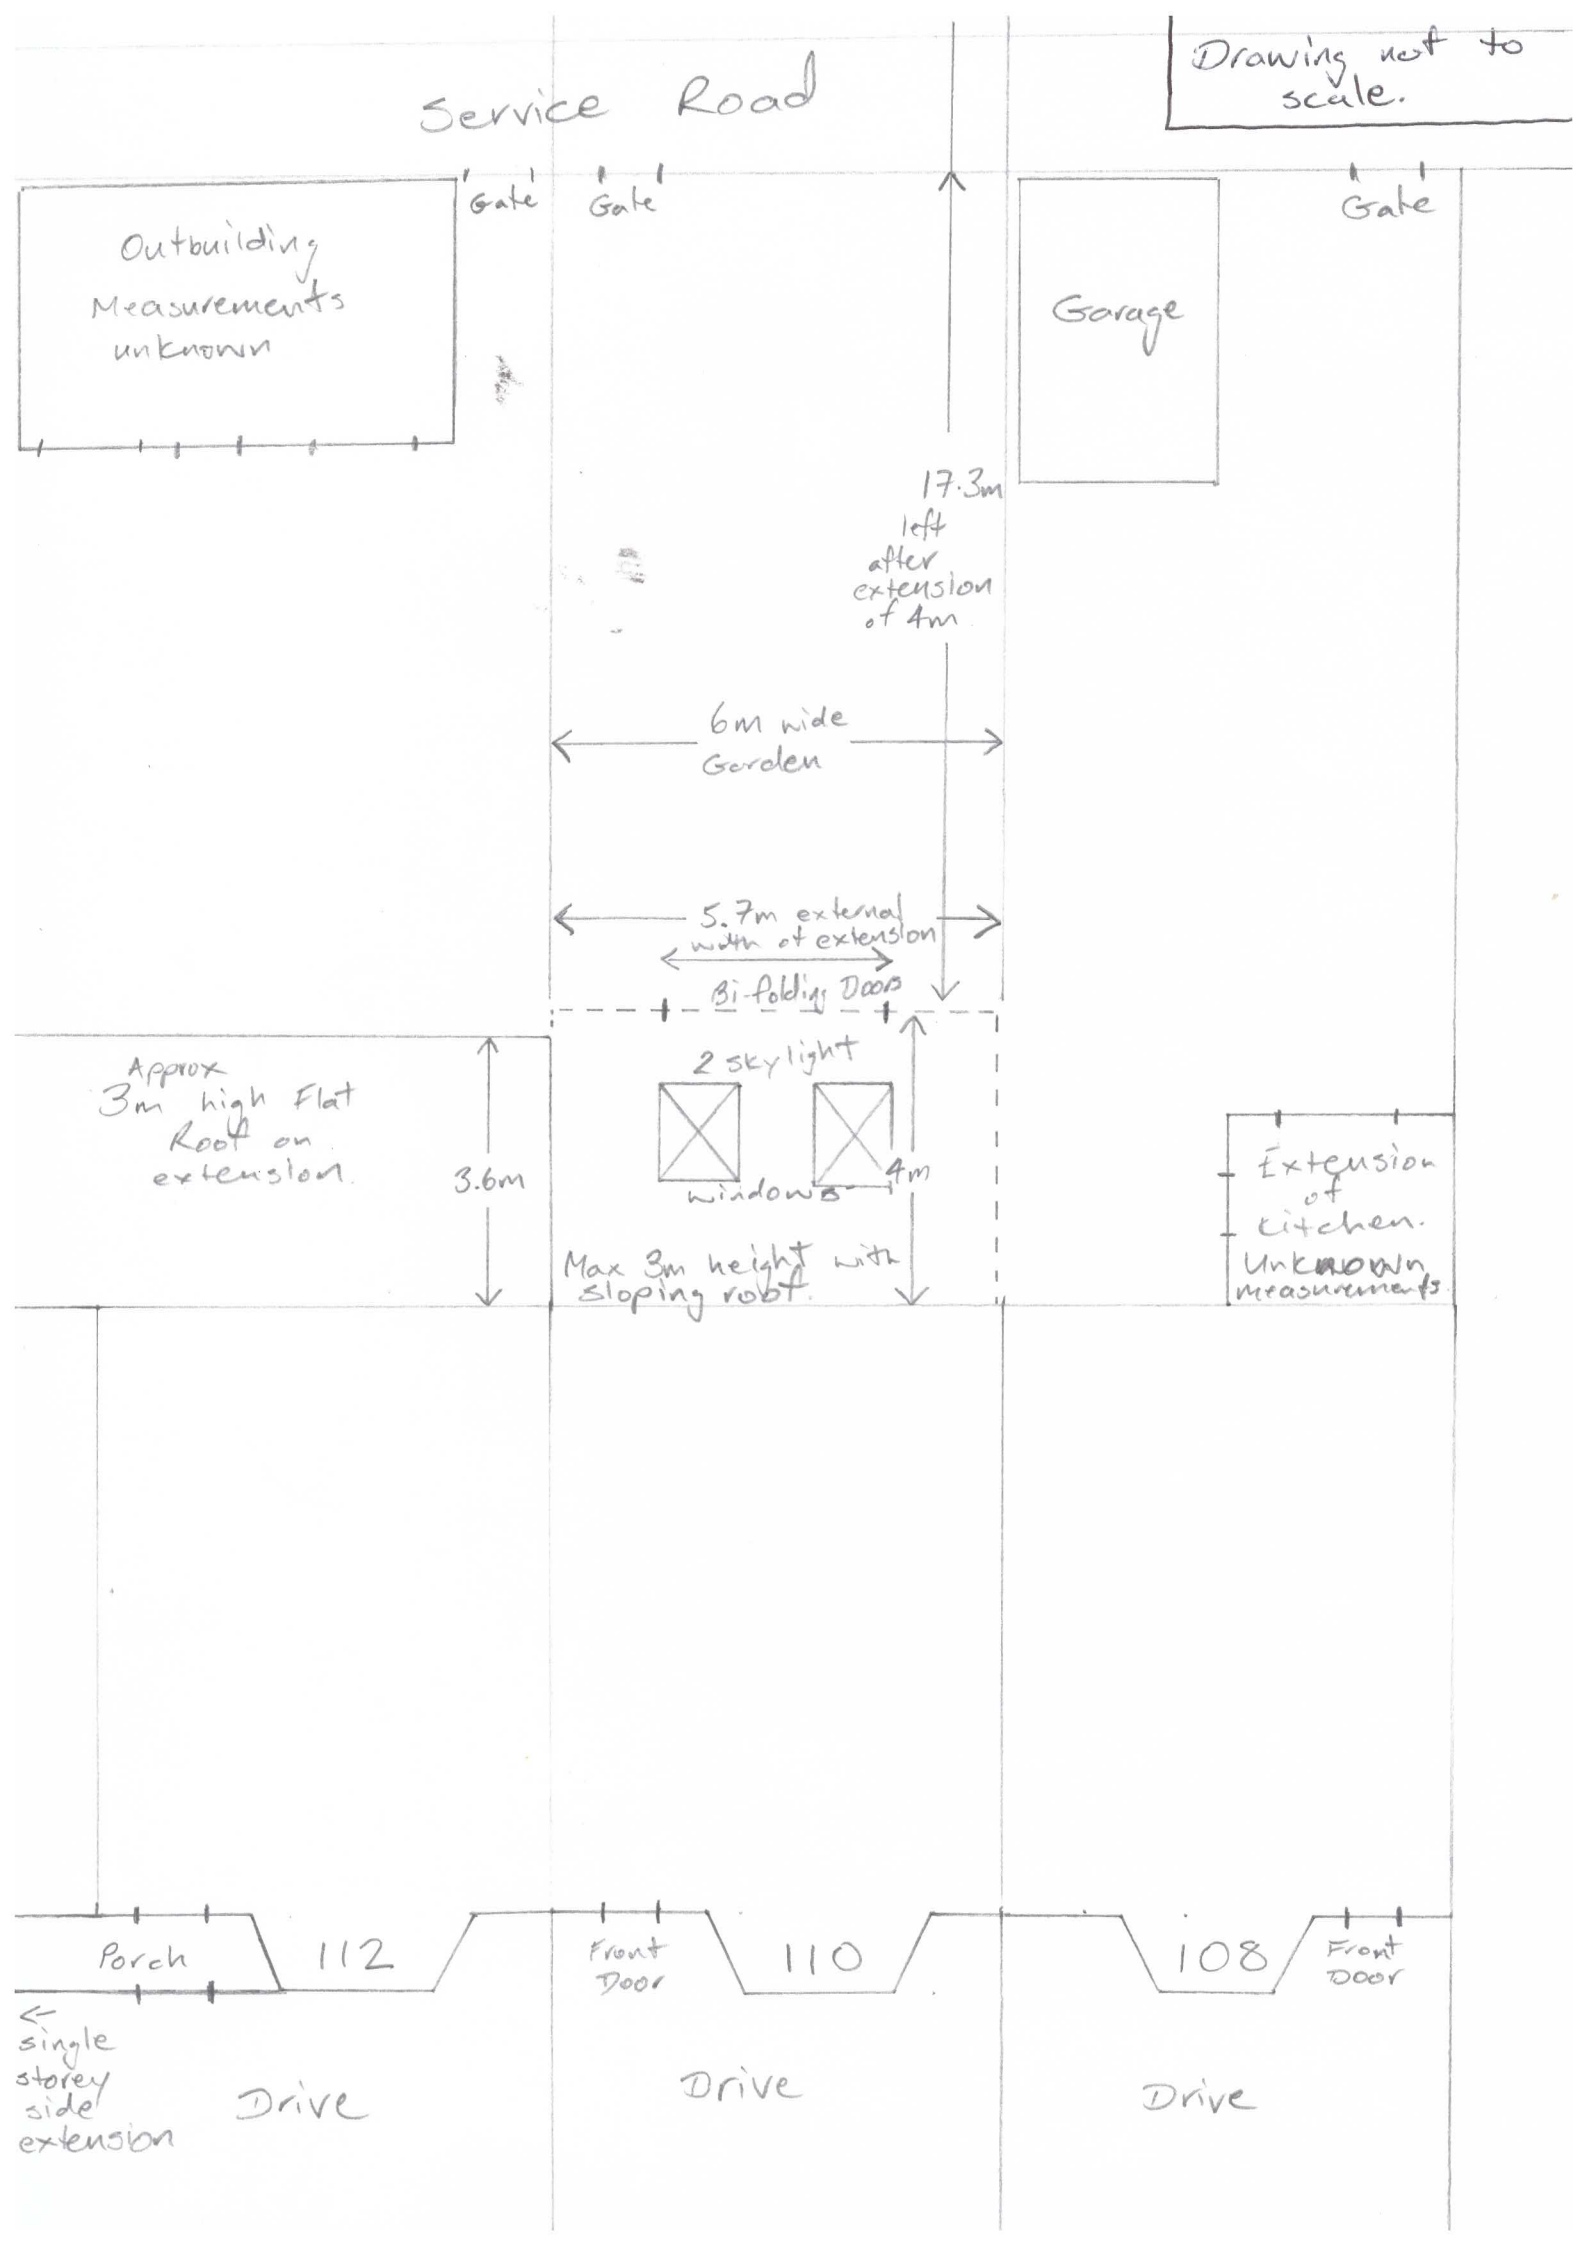

Drawing not to scale.
Service Road
Gate
Gate
Gate
Outbuilding
Measurements unknown
Garage
17.3m left after extension of 4m
6m wide Garden
5.7m external width of extension
Bi-folding Doors
2 skylight windows
4m
Approx 3m high Flat Roof on extension
3.6m
Max 3m height with sloping roof
Extension of kitchen. Unknown measurements
Porch
112
Front Door
110
108
Front Door
single storey side extension
Drive
Drive
Drive