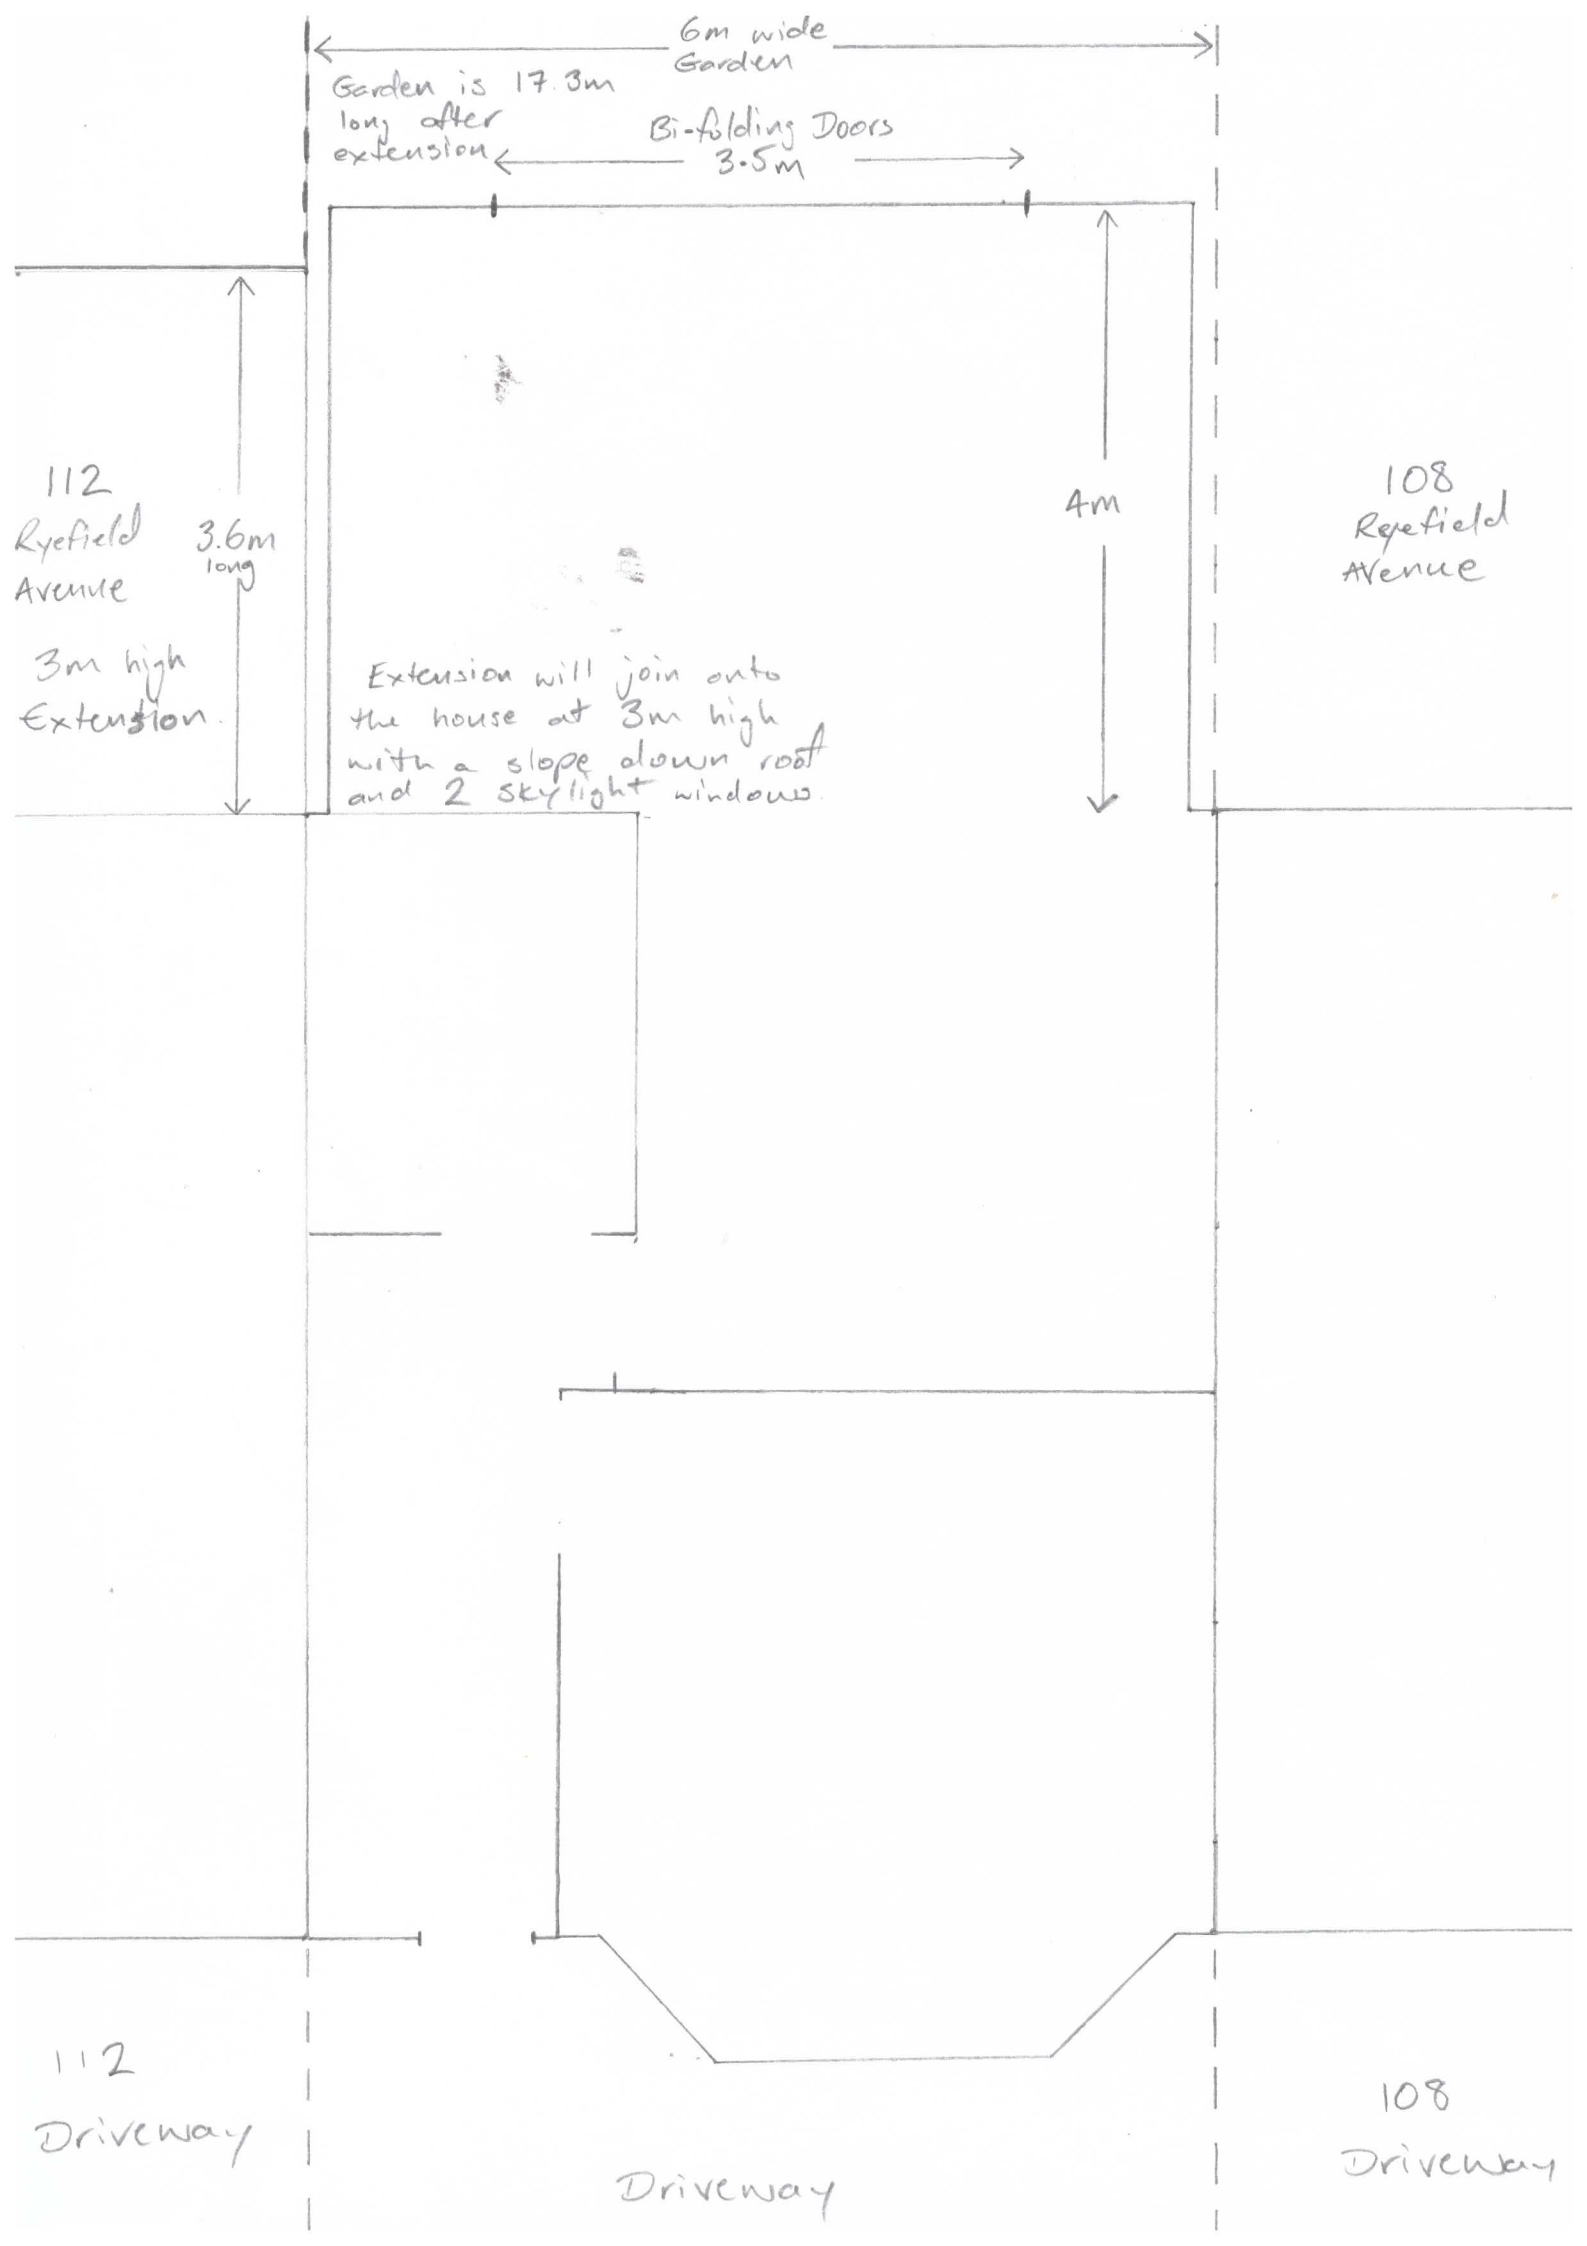

6m wide Garden
Garden is 17.3m long after extension
Bi-folding Doors 3.5m
112 Ryefield Avenue
3.6m long
3m high Extension
Extension will join onto the house at 3m high with a slope down roof and 2 skylight windows
4m
108 Ryefield Avenue
112 Driveway
Driveway
108 Driveway