
H. M. LAND REGISTRY GENERAL MAP

NATIONAL GRID PLAN TQ 0884 SECTION D

GREATER LONDON

Scale 1/1250

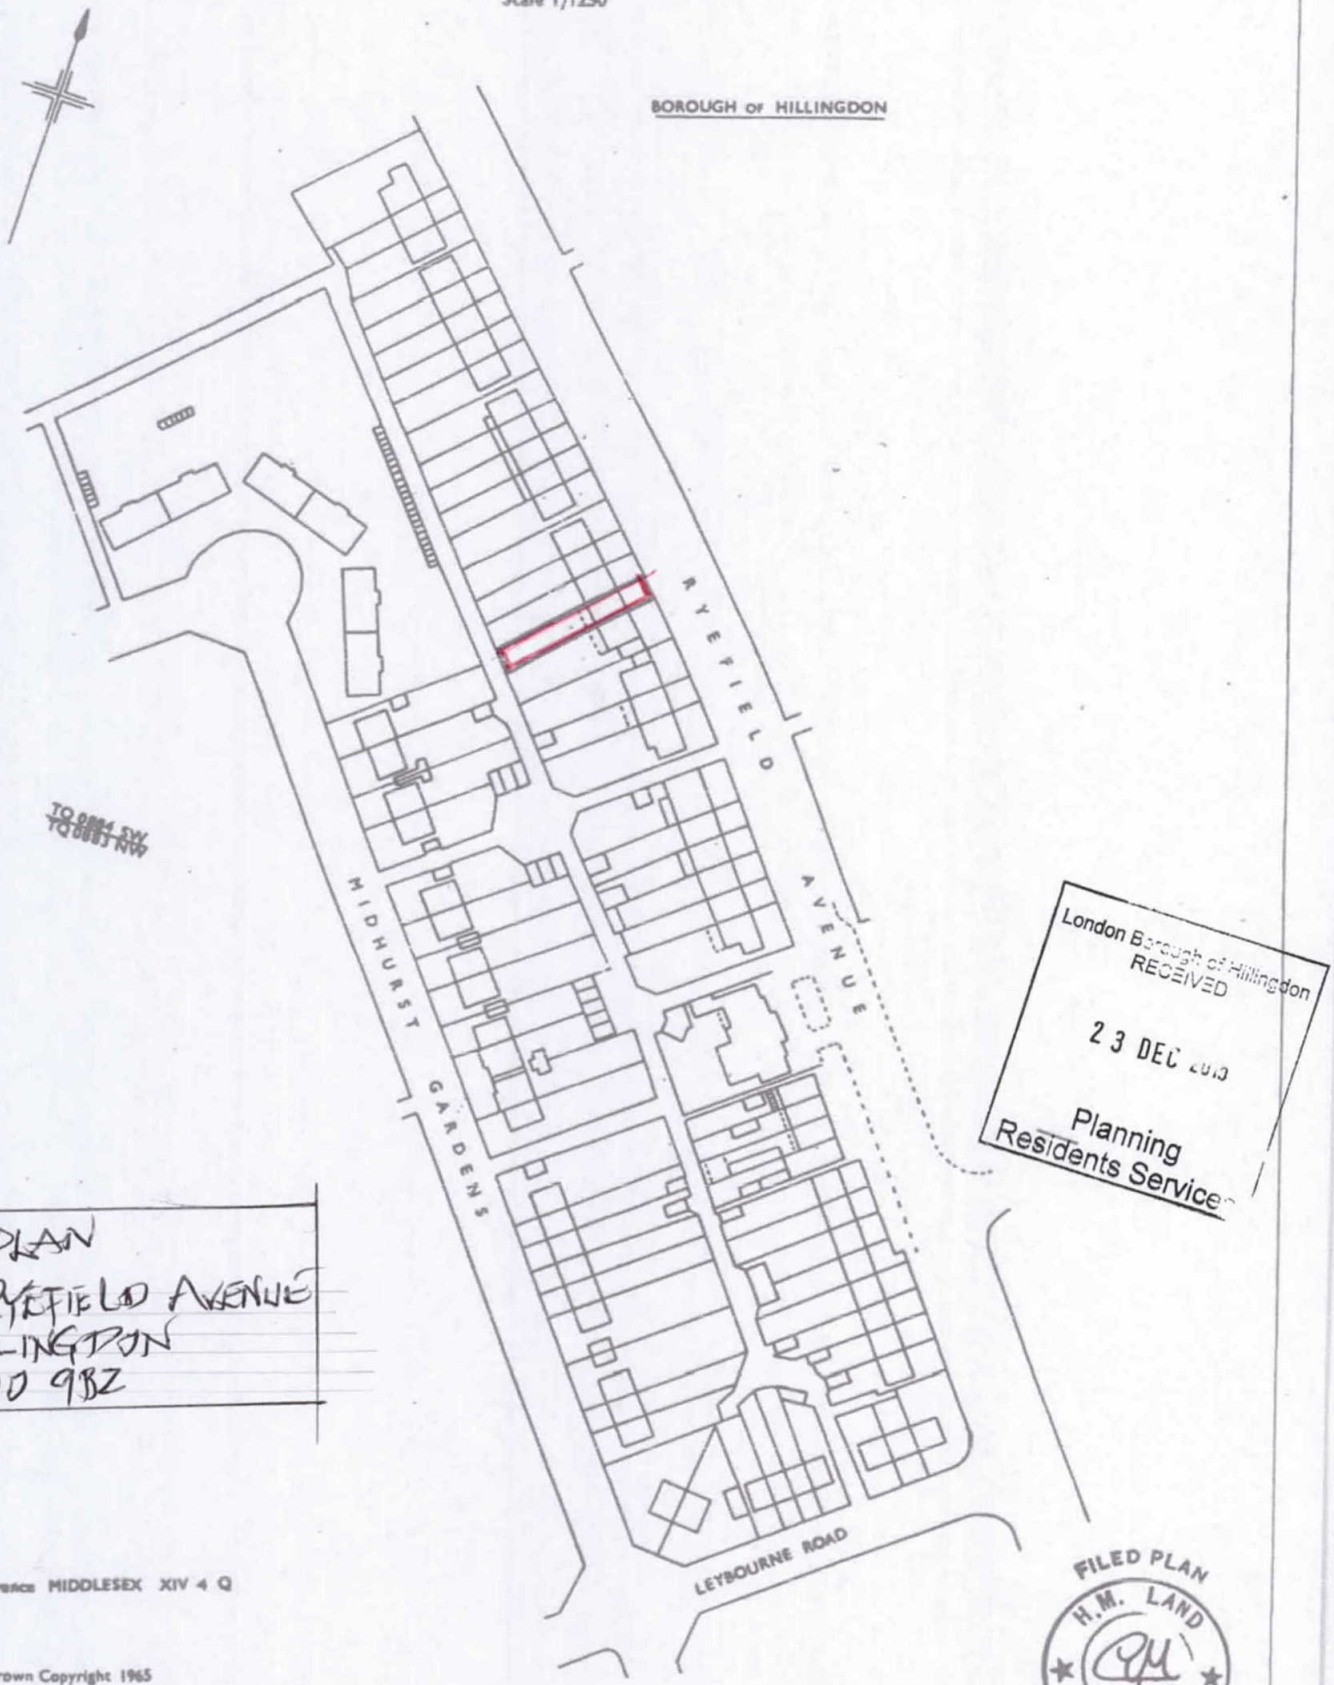

London Borough of Hillingdon
RECEIVED
23 DEC 2013
Planning
Residents Services

SITE PLAN
110 RYEFIELD AVENUE
HILLINGDON
UB10 9BZ

Old Reference MIDDLESEX XIV 4 Q

© Crown Copyright 1965

FILED PLAN
H.M. LAND REGISTRY
2/16

TITLE No. P106599

This official copy is incomplete without the preceding notes page.