
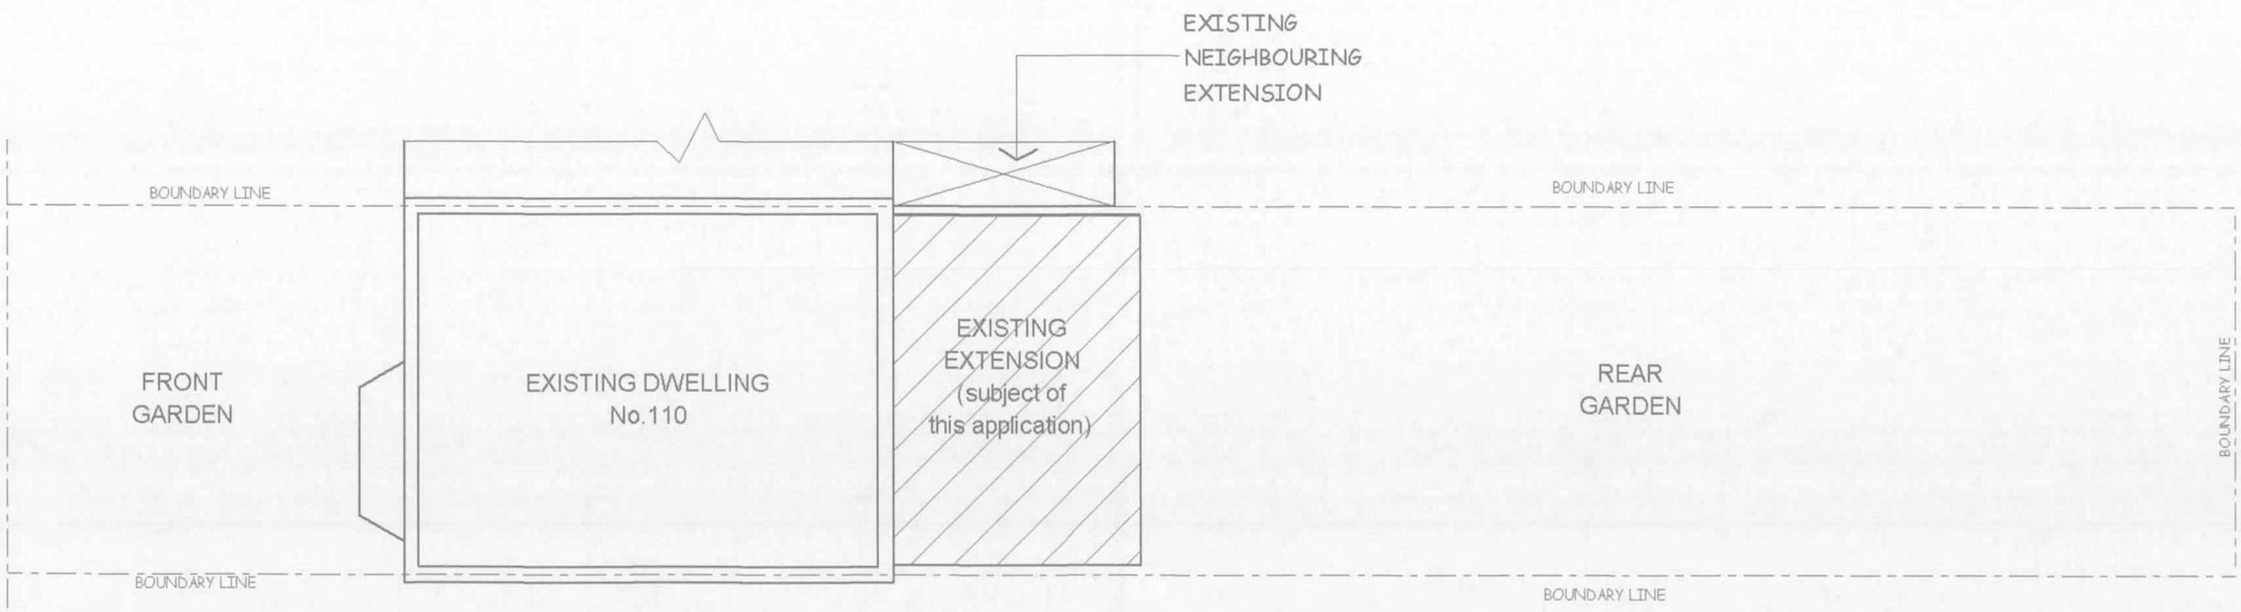


London Borough of Hillingdon
RECEIVED
23 DEC 2015
Planning
Residents Services

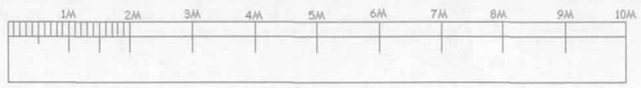

SCALE BAR

R.P.ARCHITECTURAL SERVICES
39A NORWICH ROAD
NORTHWOOD
MIDDLESEX
HA6 1ND
Tel: 07753 659794

JOB TITLE:

110 RYEFIELD AVENUE
HILLINGDON
UB10 9BZ

DRAWING TITLE:

BLOCK PLAN

SCALE : 1:100

DATE:DEC/2015 | DRAWN: RPA

DRG. NO. RPA/110/RFA/100 | REV.

REV	DATE	DESCRIPTION