
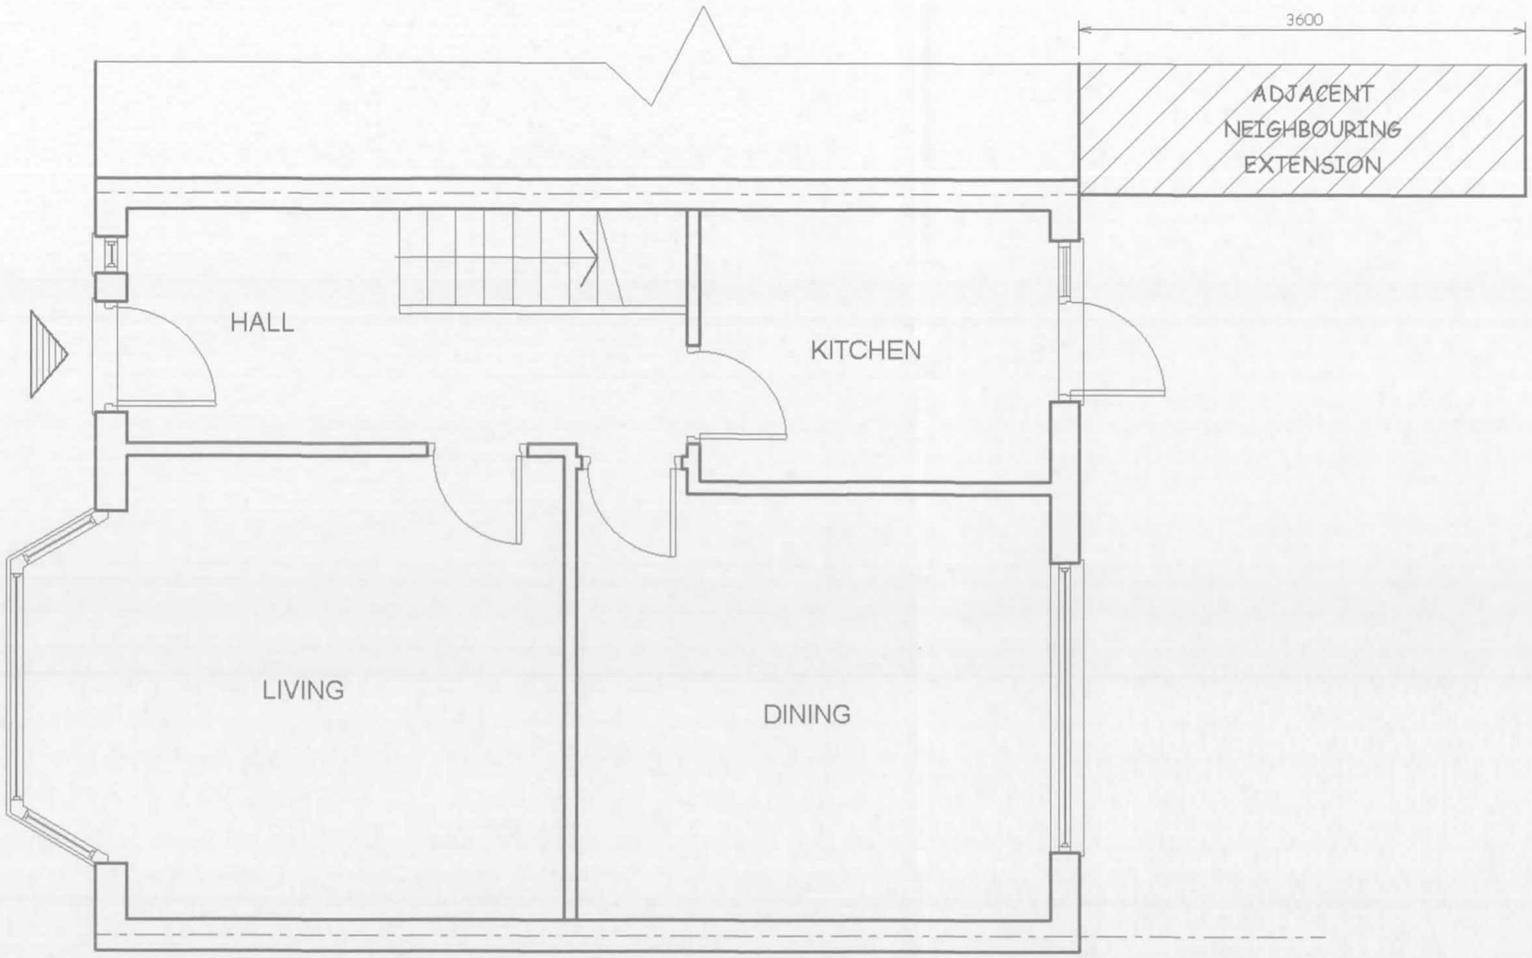


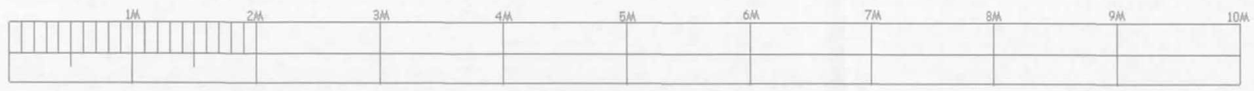

SCALE BAR

NOTES:
ALL DIMENSIONS MUST BE CHECKED ON SITE AND NOT SCALED FROM THIS DRAWING

REV.	DATE	DESCRIPTION
A		

COPYRIGHT

R.P.ARCHITECTURAL SERVICES
39A,NORWICH ROAD
NORTHWOOD
MIDDLESEX
HA6 1ND

Tel:07753 659794

CLIENT:

JOB TITLE:

110 RYEFIELD AVENUE
HILLINGDON
UB10 9BZ

London Borough of Hillingdon
RECEIVED
23 DEC 2015
Planning
Residents Services

DRAWING TITLE

PRE EXISTING GROUND FLOOR

SCALE: 1:50

DATE:DEC/2015

DRAWN: RPA

DRG. NO.
RPA/110/RFA/101

REV.