



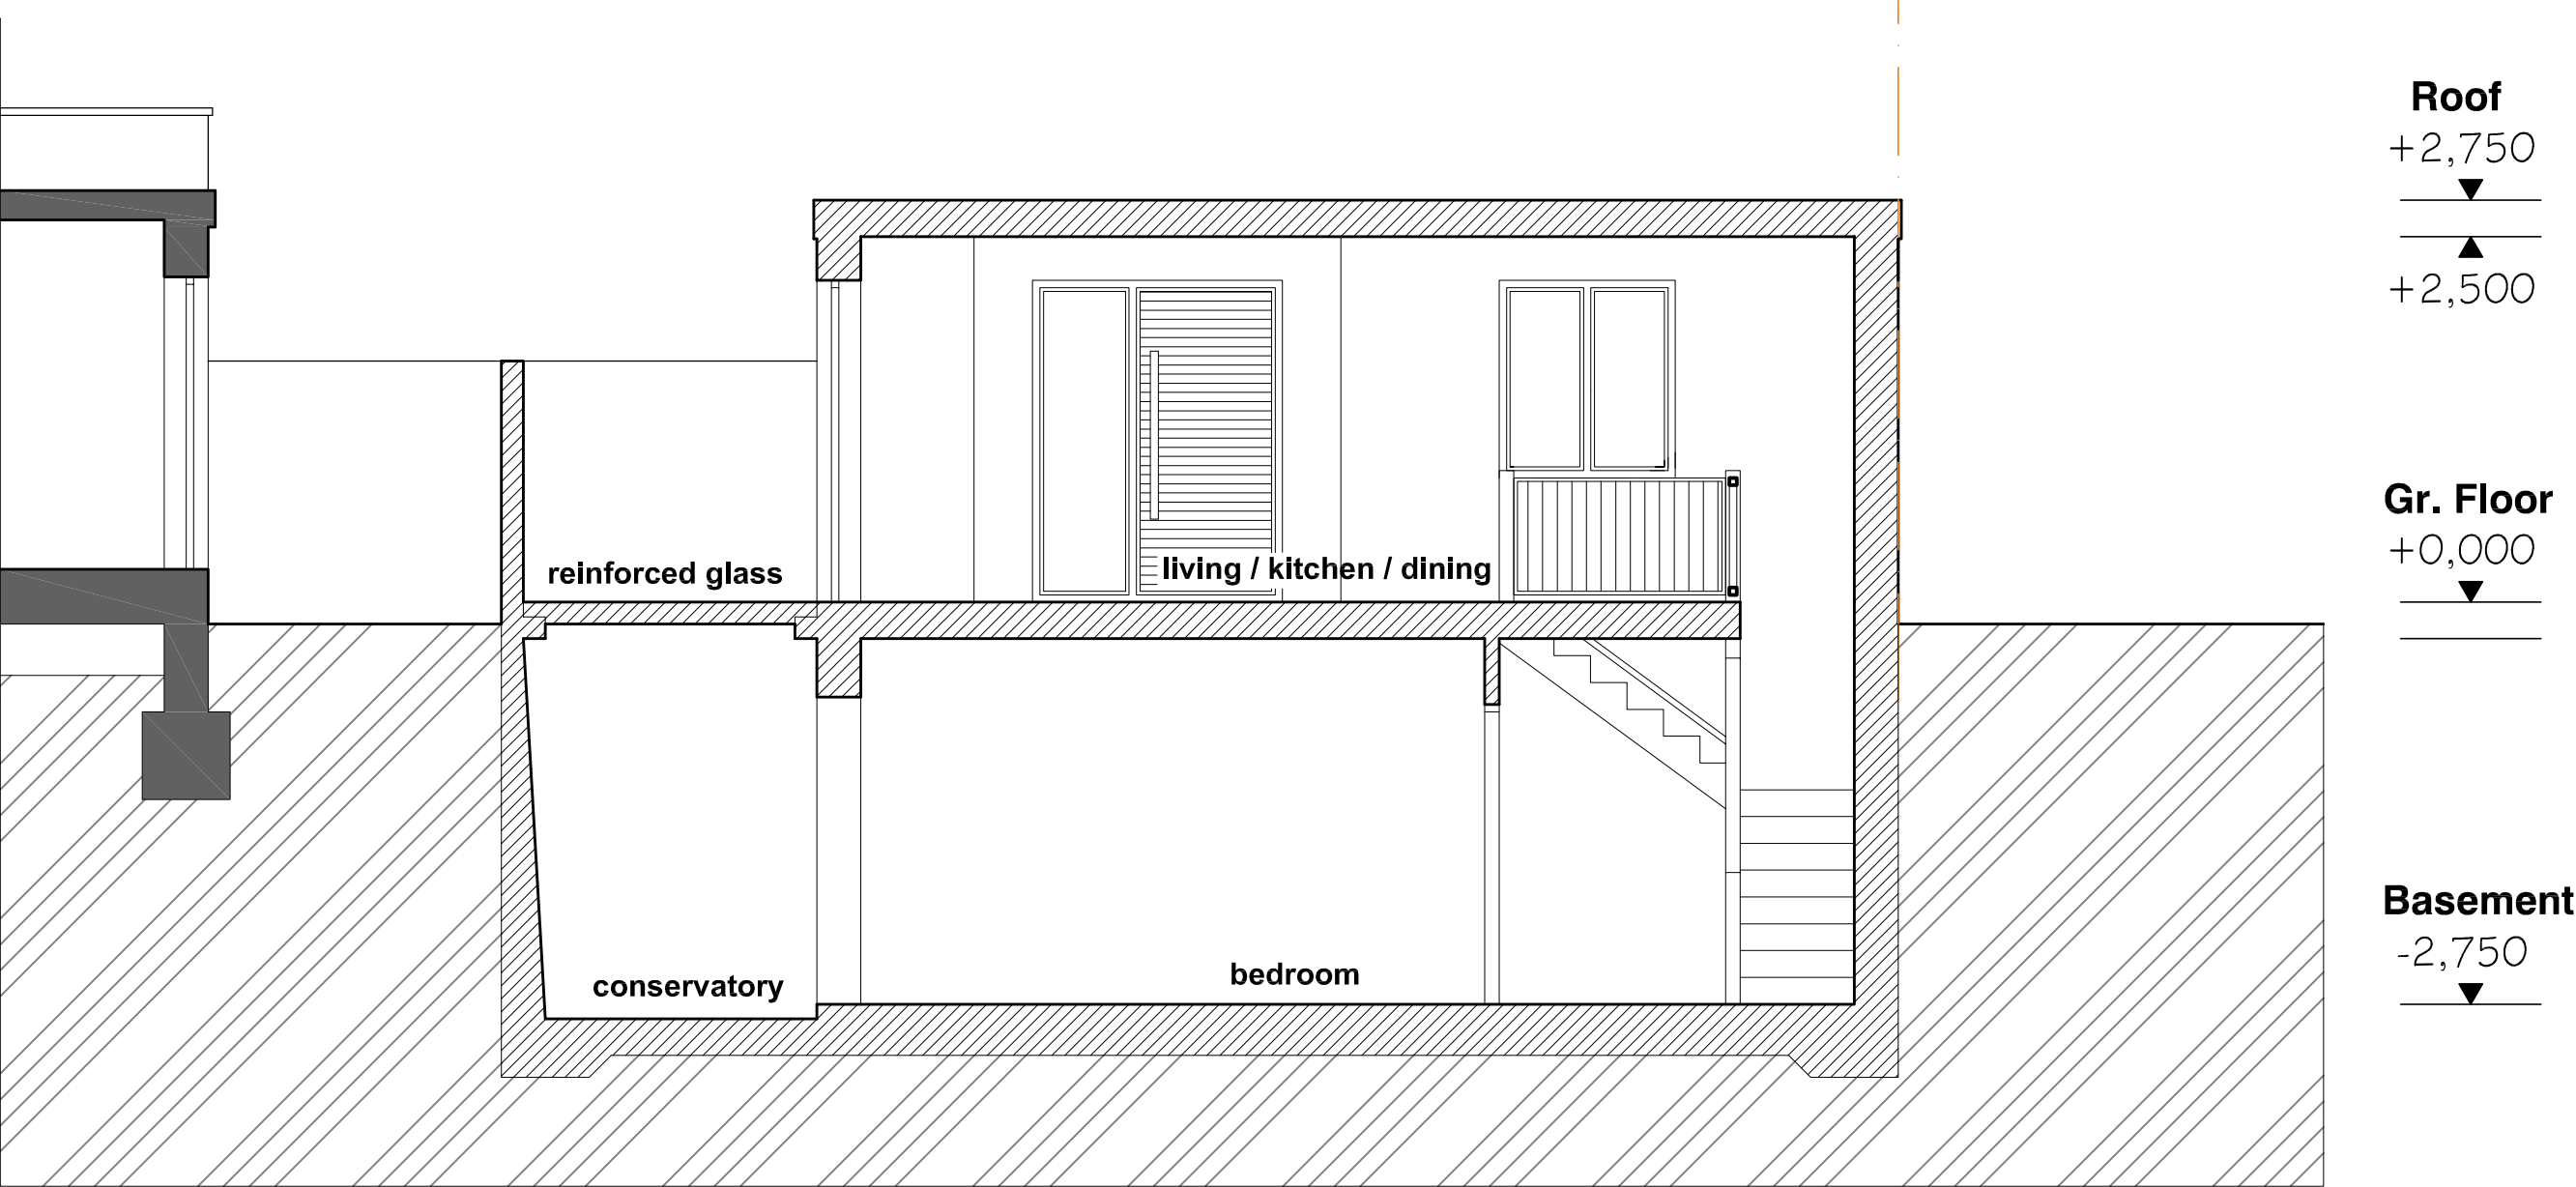

PROPOSED SECTION A-A

- LEGEND:
- EXISTING WALLS
 - PROPOSED WALLS

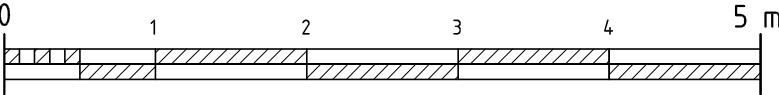

	SITE: 116 Pinner Rd, Northwood	JOB TITLE: NEW BUILD HOUSE	DRAWING TITLE: PROPOSED SECTIONS A-A	SCALE: 1:50@A3	DATE: 09/09/16
				DRAWING No.: P9/005	