Reed Design and Build

23 Naylor Road, Totteridge,
London, N20 0HE
Telephone 0208 445 2194 * www.reeddesignandbuild.co.uk
e-mail: nick@reeddesignandbuild.co.uk

CLIENT: Mr & Mrs Patodia	JOB NO.800	DATE 01/03/2021	SCALE 1:100@A2
SITE: 8 Woodridge Way, Northwood, Middlx, HA6 2BE	DWG NO. 601	DWG TITLE Non-Material Amendment v1	REV. 0

PRE-APPROVED DESIGN

SIDE ELEVATION (NORTH)

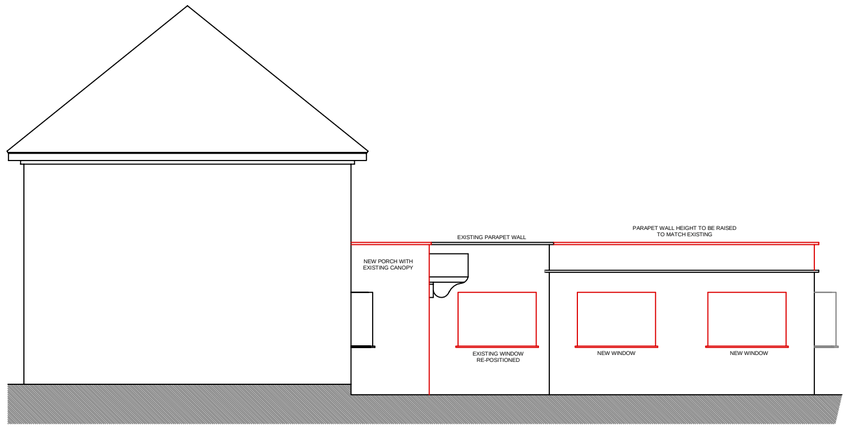

PROPOSED AMENDMENT

SIDE ELEVATION (NORTH)

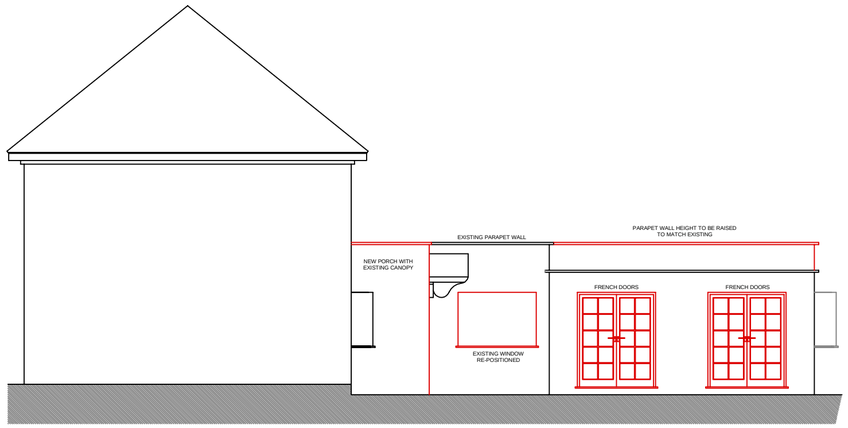

CHANGE WINDOWS TO
BECOME FRENCH DOORS

PLAN VIEW

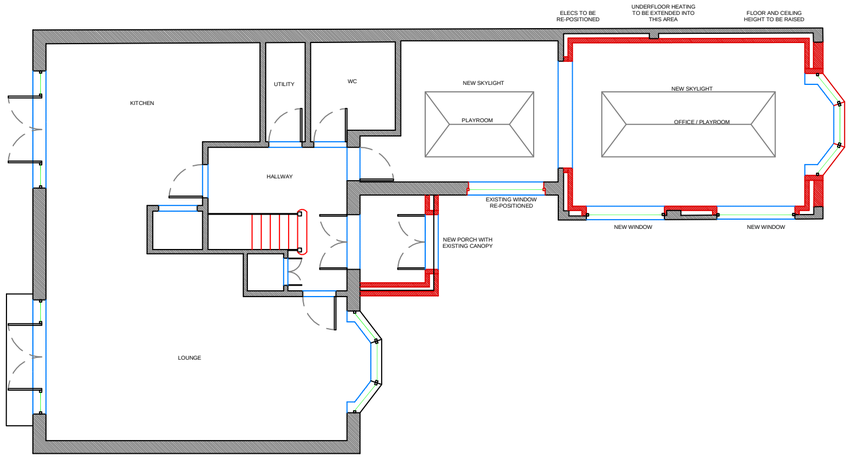

PLAN VIEW

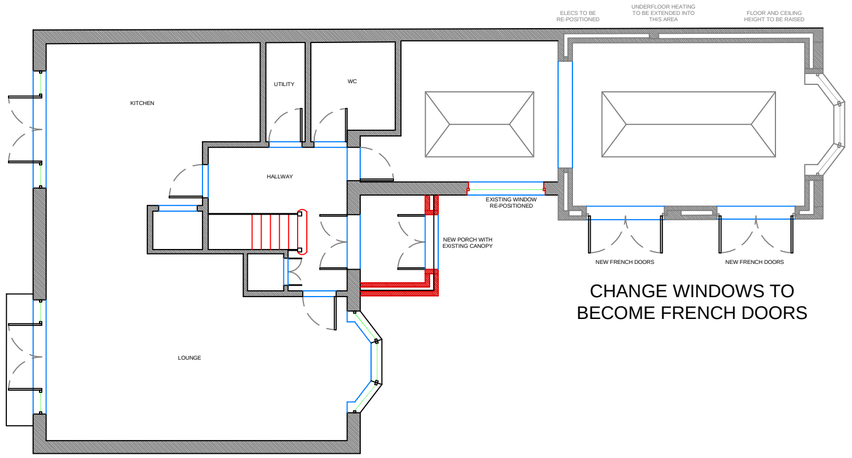

CHANGE WINDOWS TO
BECOME FRENCH DOORS

SCALE BAR

SCALE 1:100cm

1 2 3 4 5
100 200 300 400 500

Scale: For the plan to be in scale, the above scale bar must measure correct (5cm) when printed

REVISIONS