



Reed Design and Build

23 Naylor Road, Totteridge,
London, N20 0HE
Telephone 0208 445 2194 * www.reeddesignandbuild.co.uk
e-mail: nick@reeddesignandbuild.co.uk

CLIENT: Mr & Mrs Patodia

JOB NO.800

DATE 01/03/2021

SCALE 1:100@A2

SITE: 8 Woodridge Way, Northwood,
Middx, HA6 2BE


DWG NO.
601

DWG TITLE
Non-Material Amendment v1

REV. A


PRE-APPROVED DESIGN

SIDE ELEVATION (NORTH)

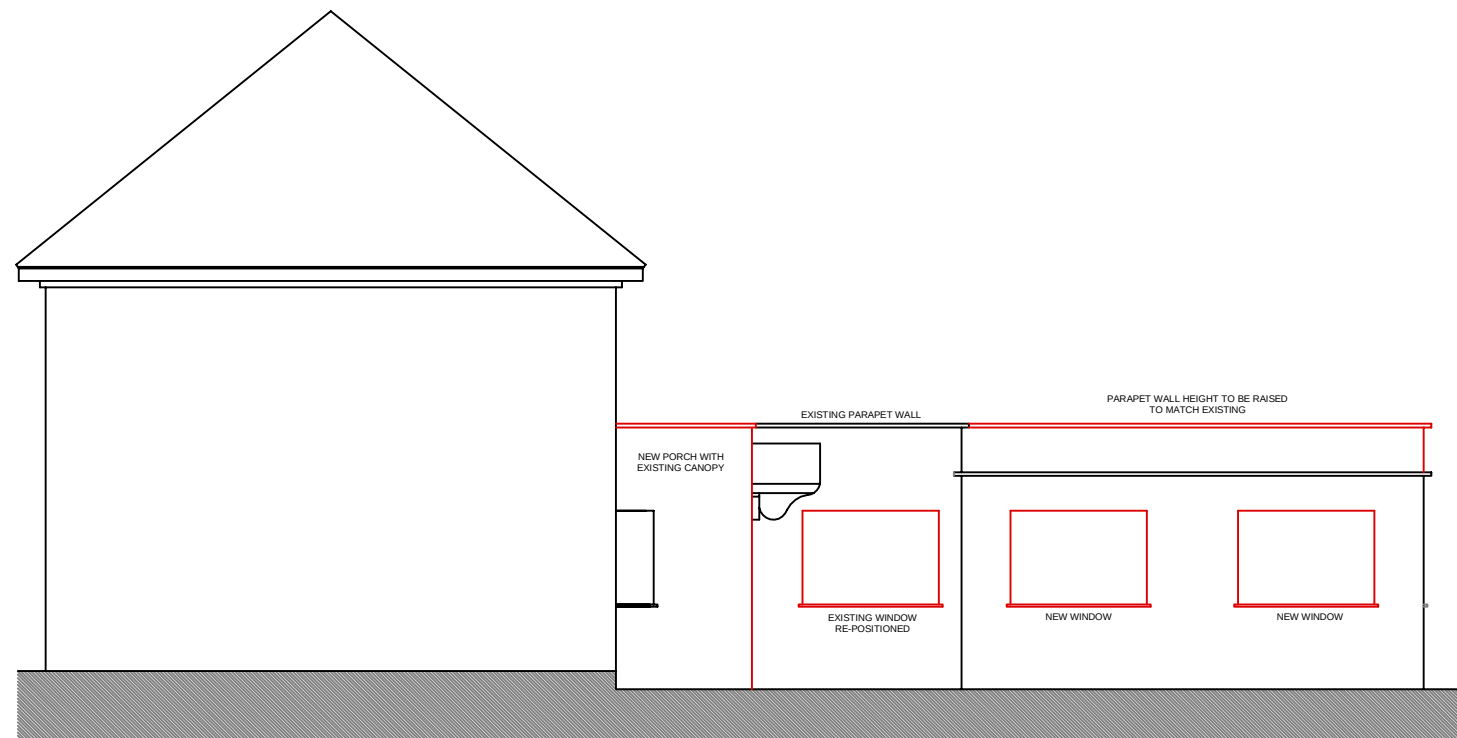


PROPOSED AMENDMENT

SIDE ELEVATION (NORTH)

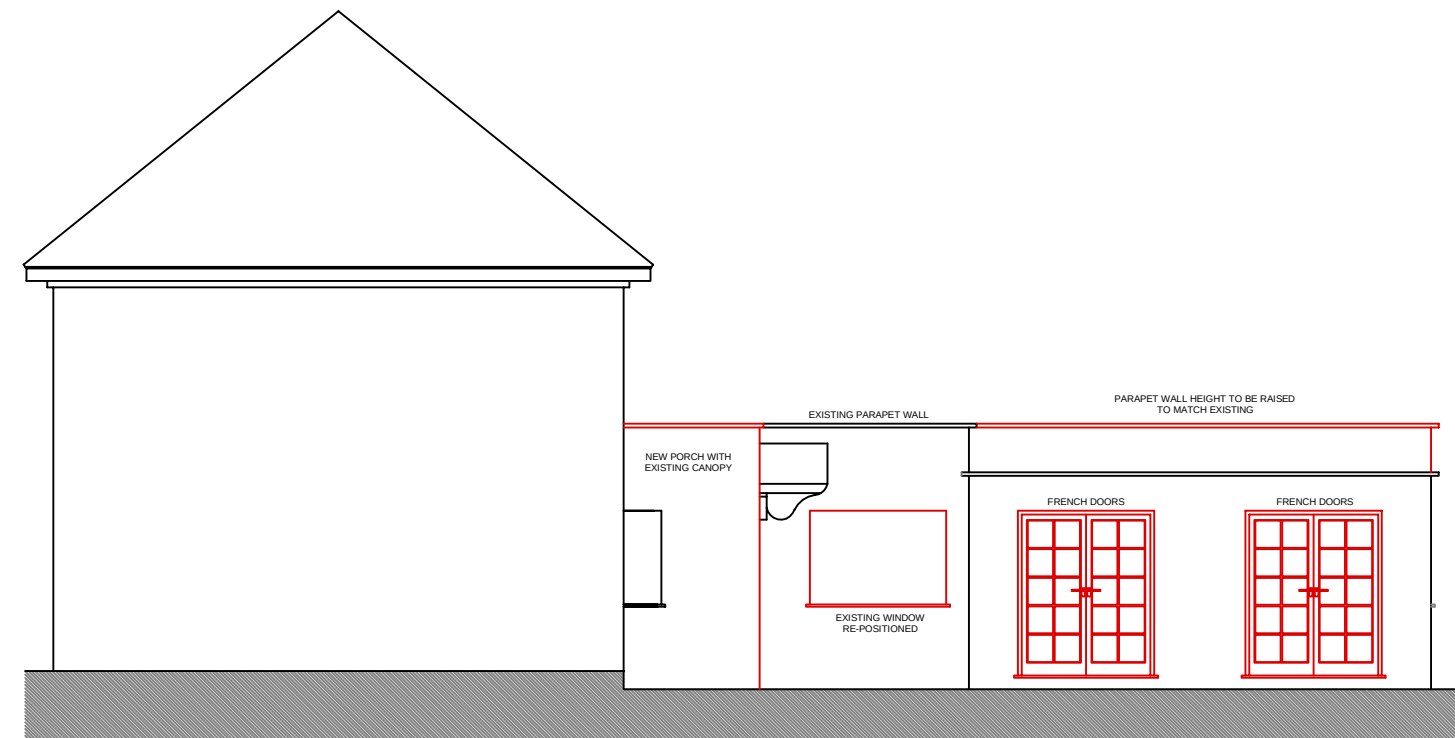


CHANGE WINDOWS TO
BECOME FRENCH DOORS

PLAN VIEW

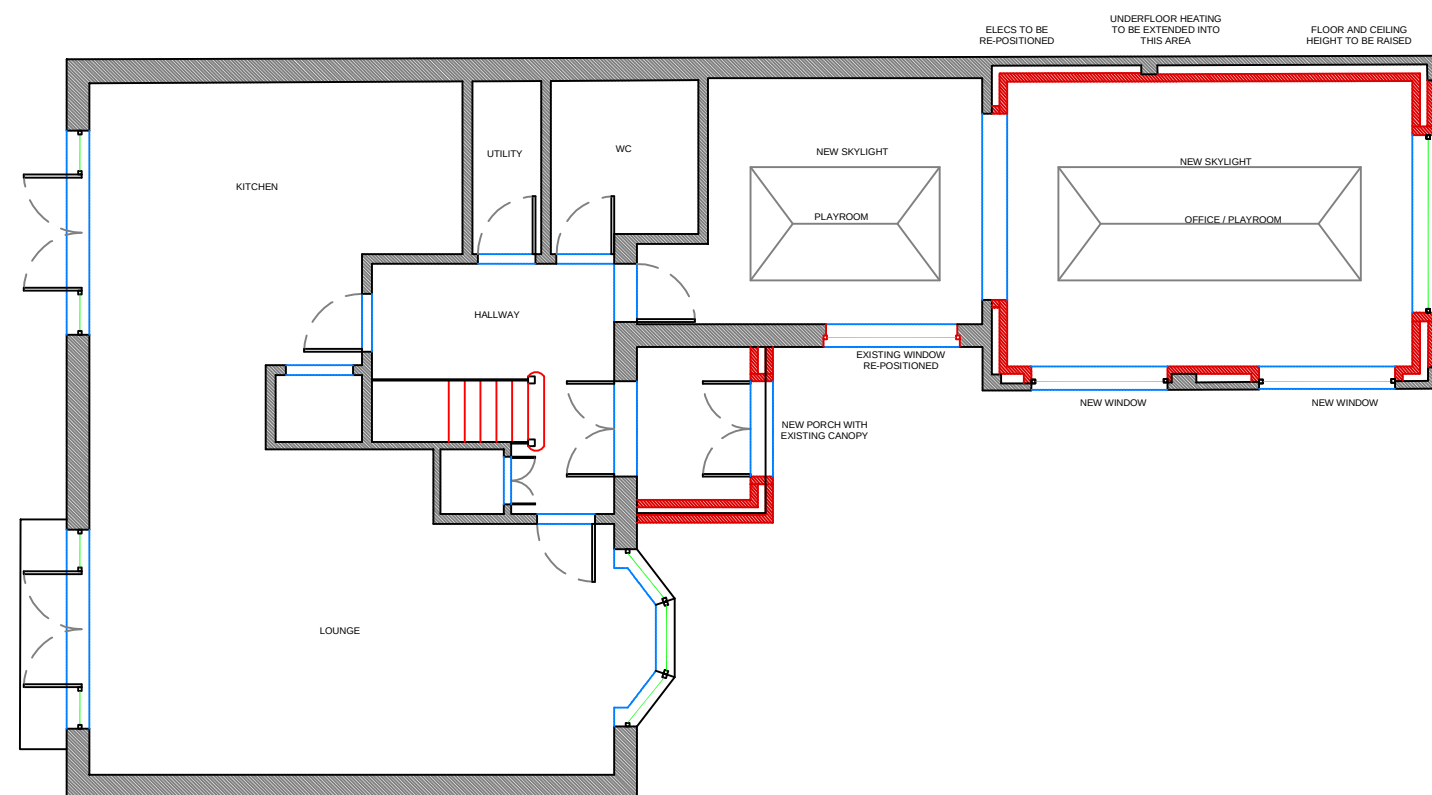


PLAN VIEW

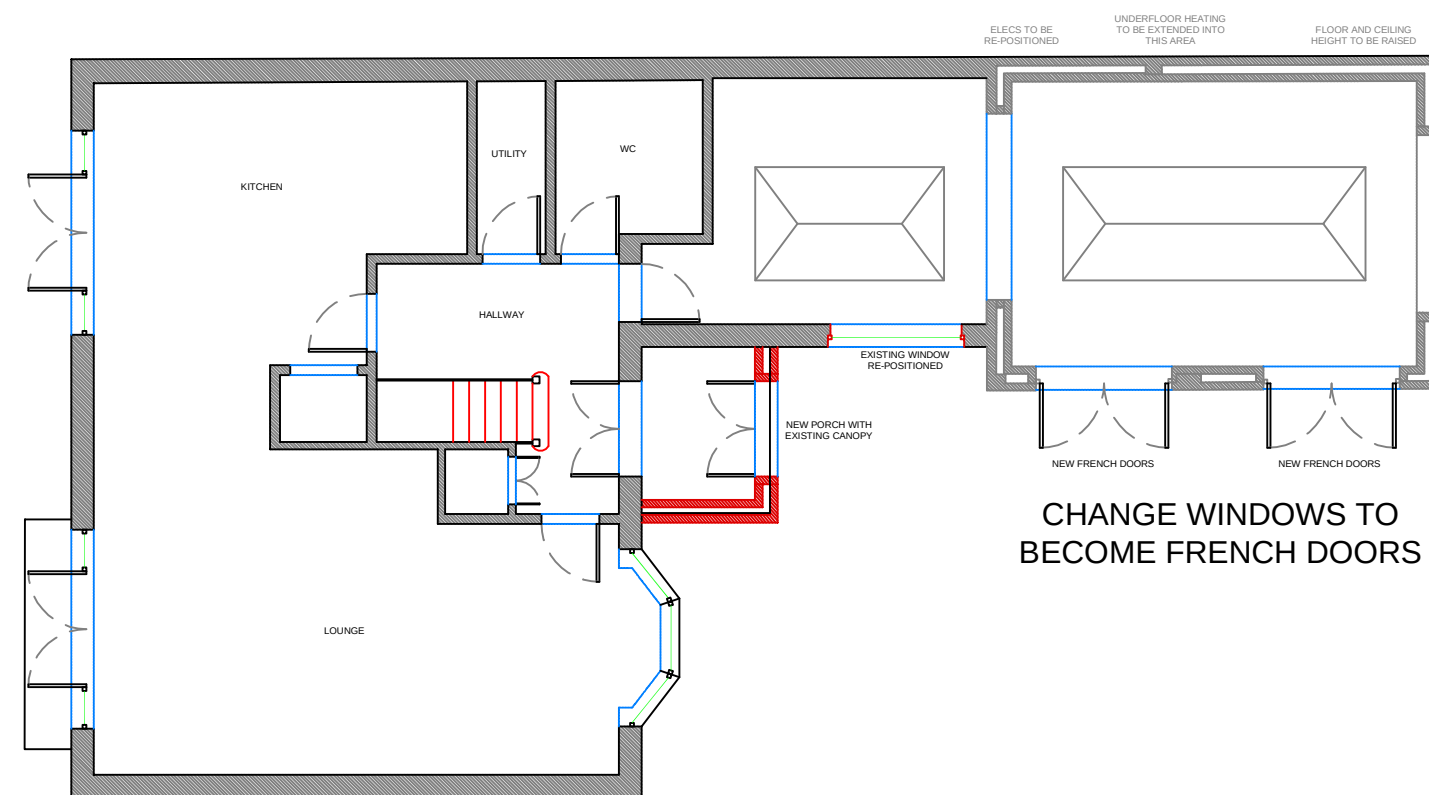

CHANGE WINDOWS TO
BECOME FRENCH DOORS



SCALE BAR

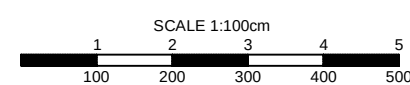

REVISIONS

REV A BAY WINDOW ON GARAGE OMMITTED

06/04/2021