



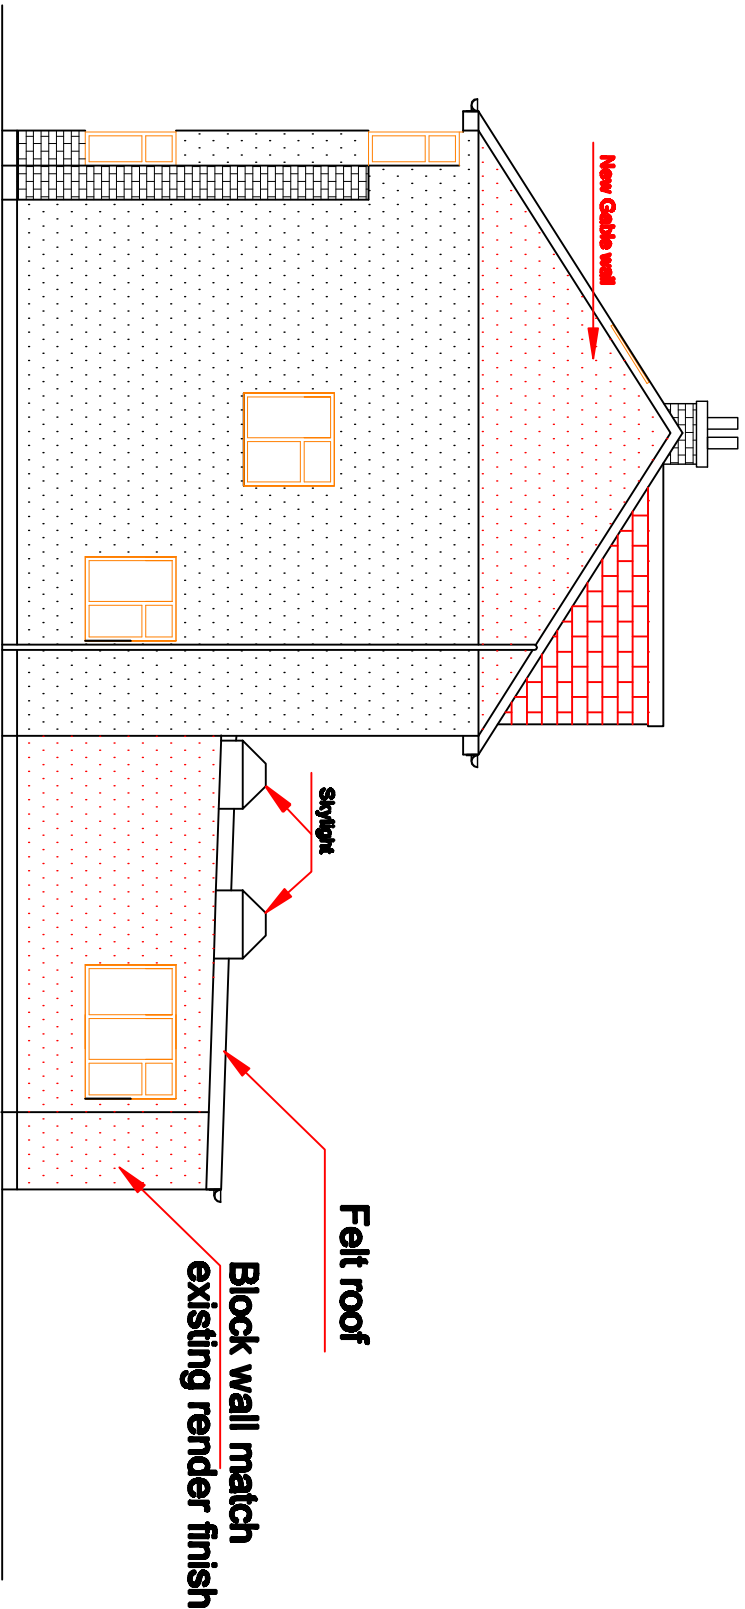

PROPOSED SIDE ELEVATION
(from no.-47)
SCALE:-1:100

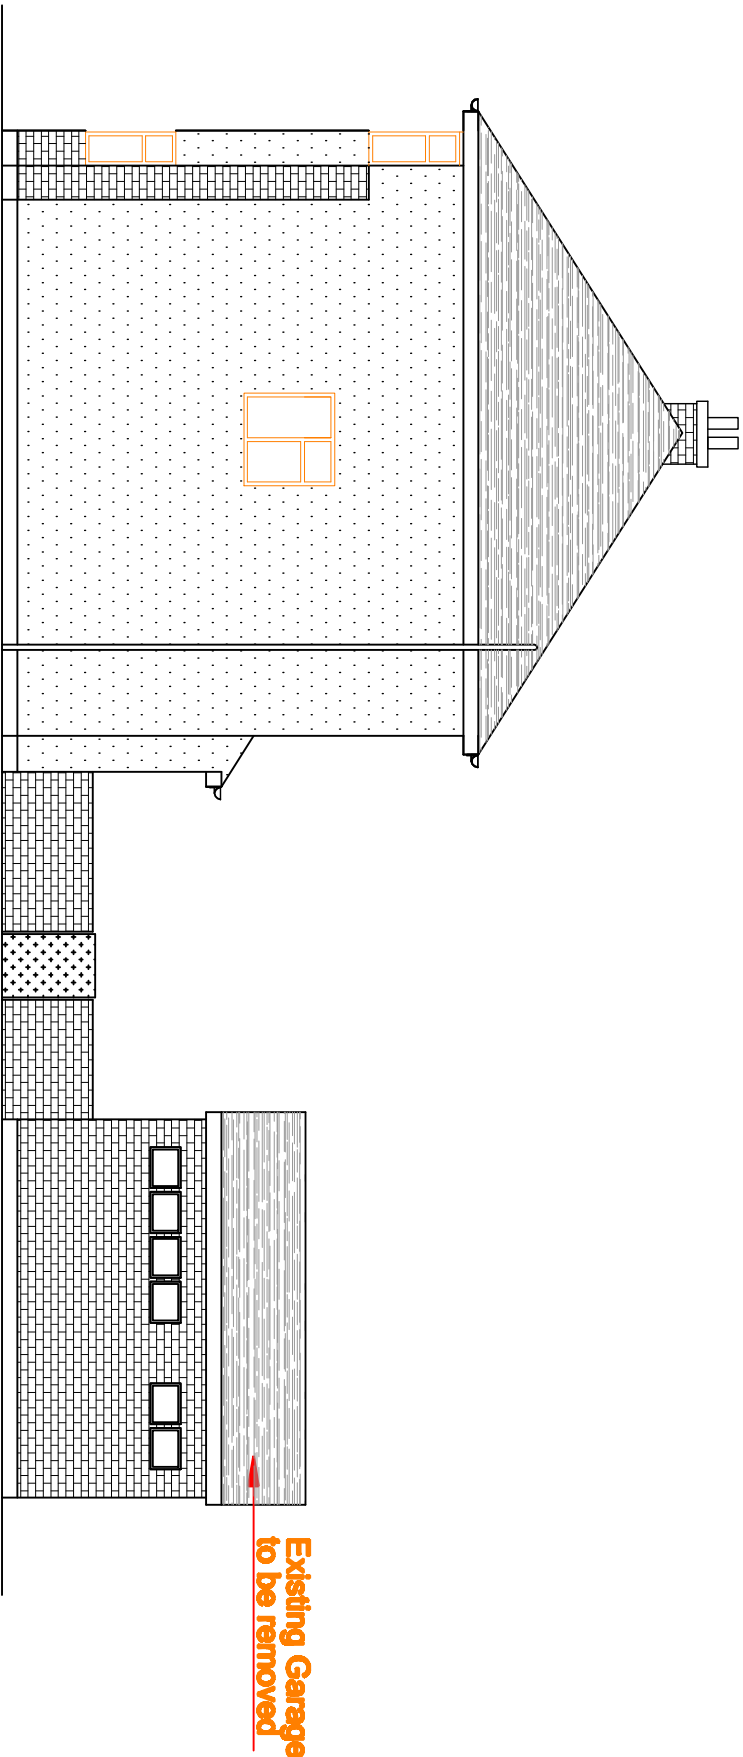

EXISTING SIDE ELEVATION
(from no.-47)
SCALE:-1:100

Client:-Mr. Navil Kundi	Drawing no:-39F	Revision-A	Checked by:S.E
Title:-Proposed Loft conversion and rear extension at 39, Falling lane, West Drayton, UB7 8AB.		Drawn by:- S.E 10/15	Scale:-1:100, Org.size-A3