



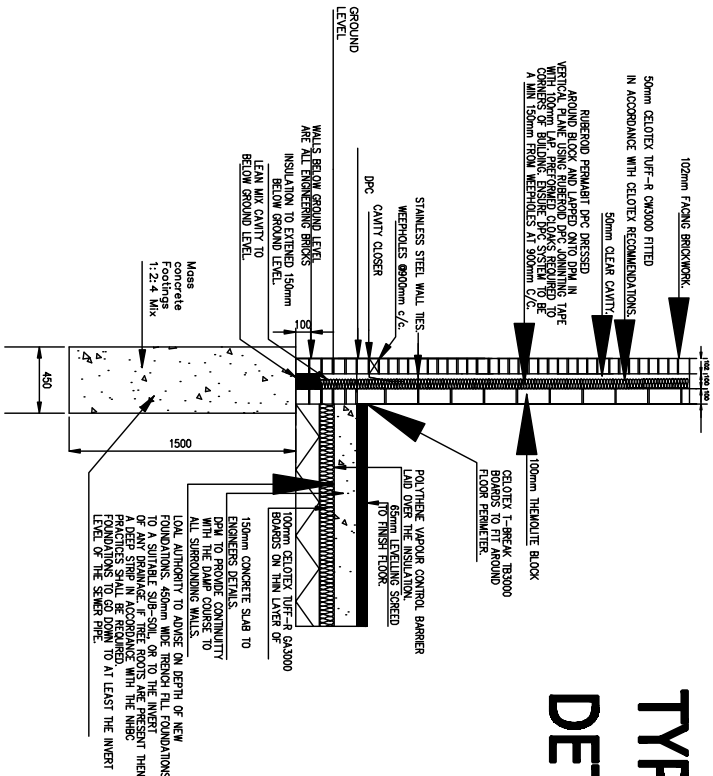

TYPICAL FOUNDATION

scale:- 1:50

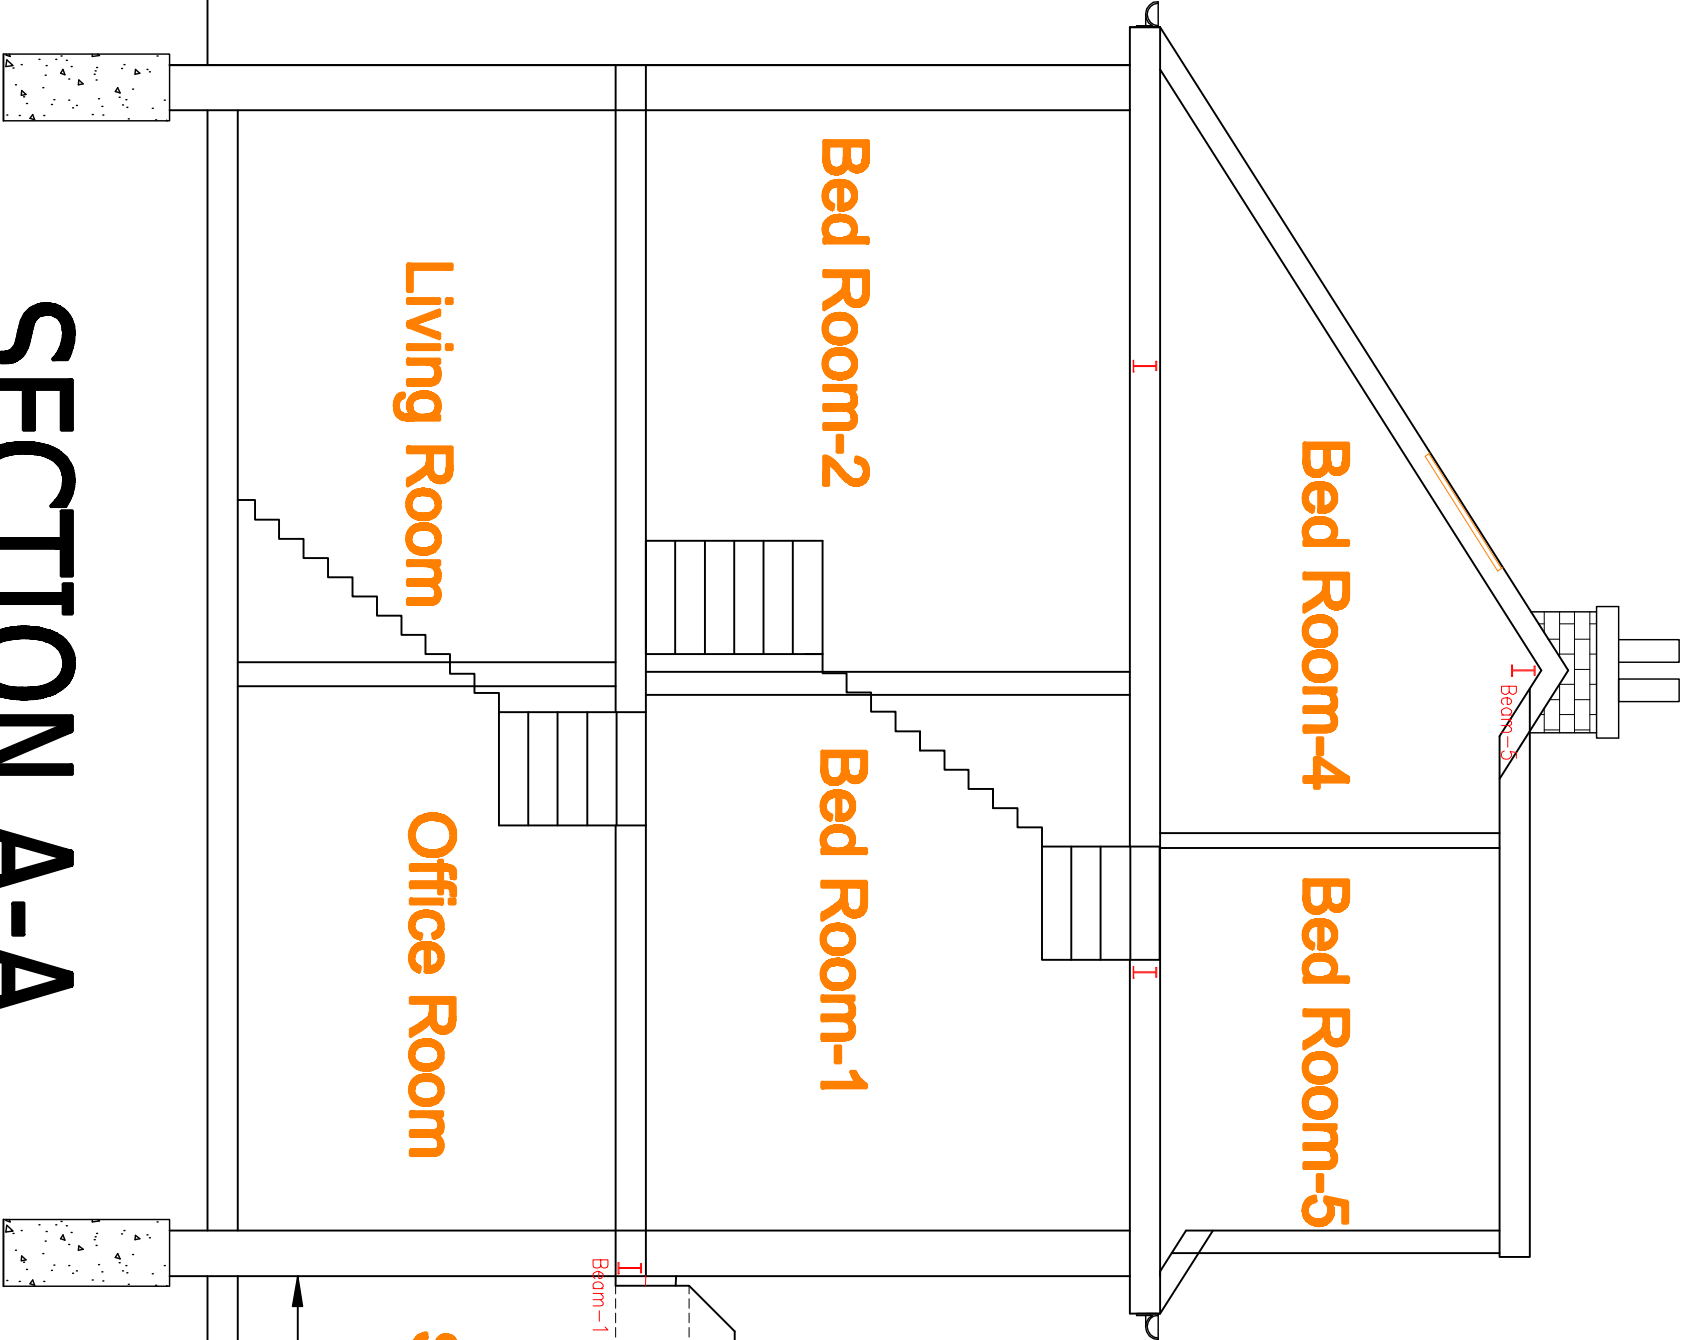

SECTION A-A

Scale:- 1:50

Client:-Mr. Navit Kundi	Drawing no:-39J	Revision-A	Checked by:S.E
Title:-Proposed Loft conversion and rear extension at 39, Failing lane, West S.E 10/15 Drayton, UB7 8AB.			Scale:-1:50, Org.size-A3