


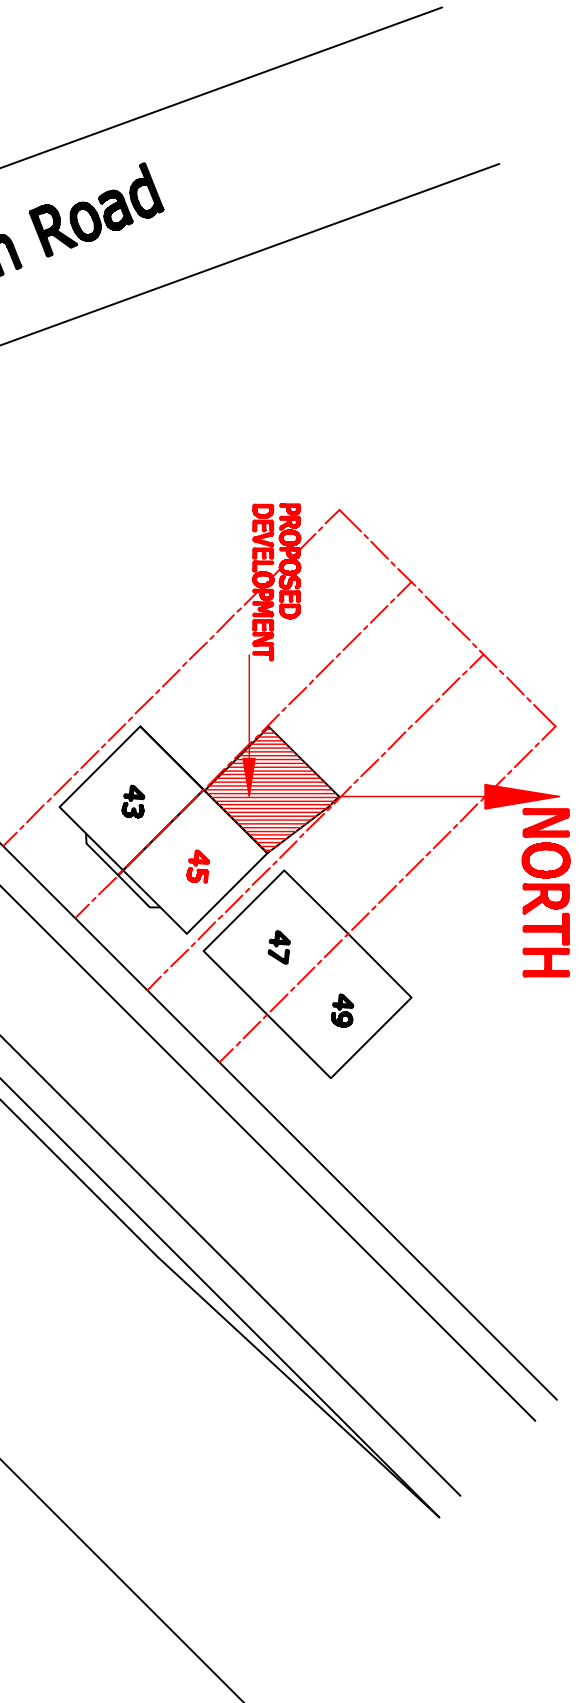

BLOCK PLAN

SCALE:-1:500

Client:-Mr. Navit Kundi	Drawing no:-39K	Revision-A	Checked by:S.E
Title:-Proposed Loft conversion and rear extension at 39, Falling lane, West Drayton, UB7 8AB.		Drawn by:- S.E 10/15 Scale:-1:500, Org.size-A3	