

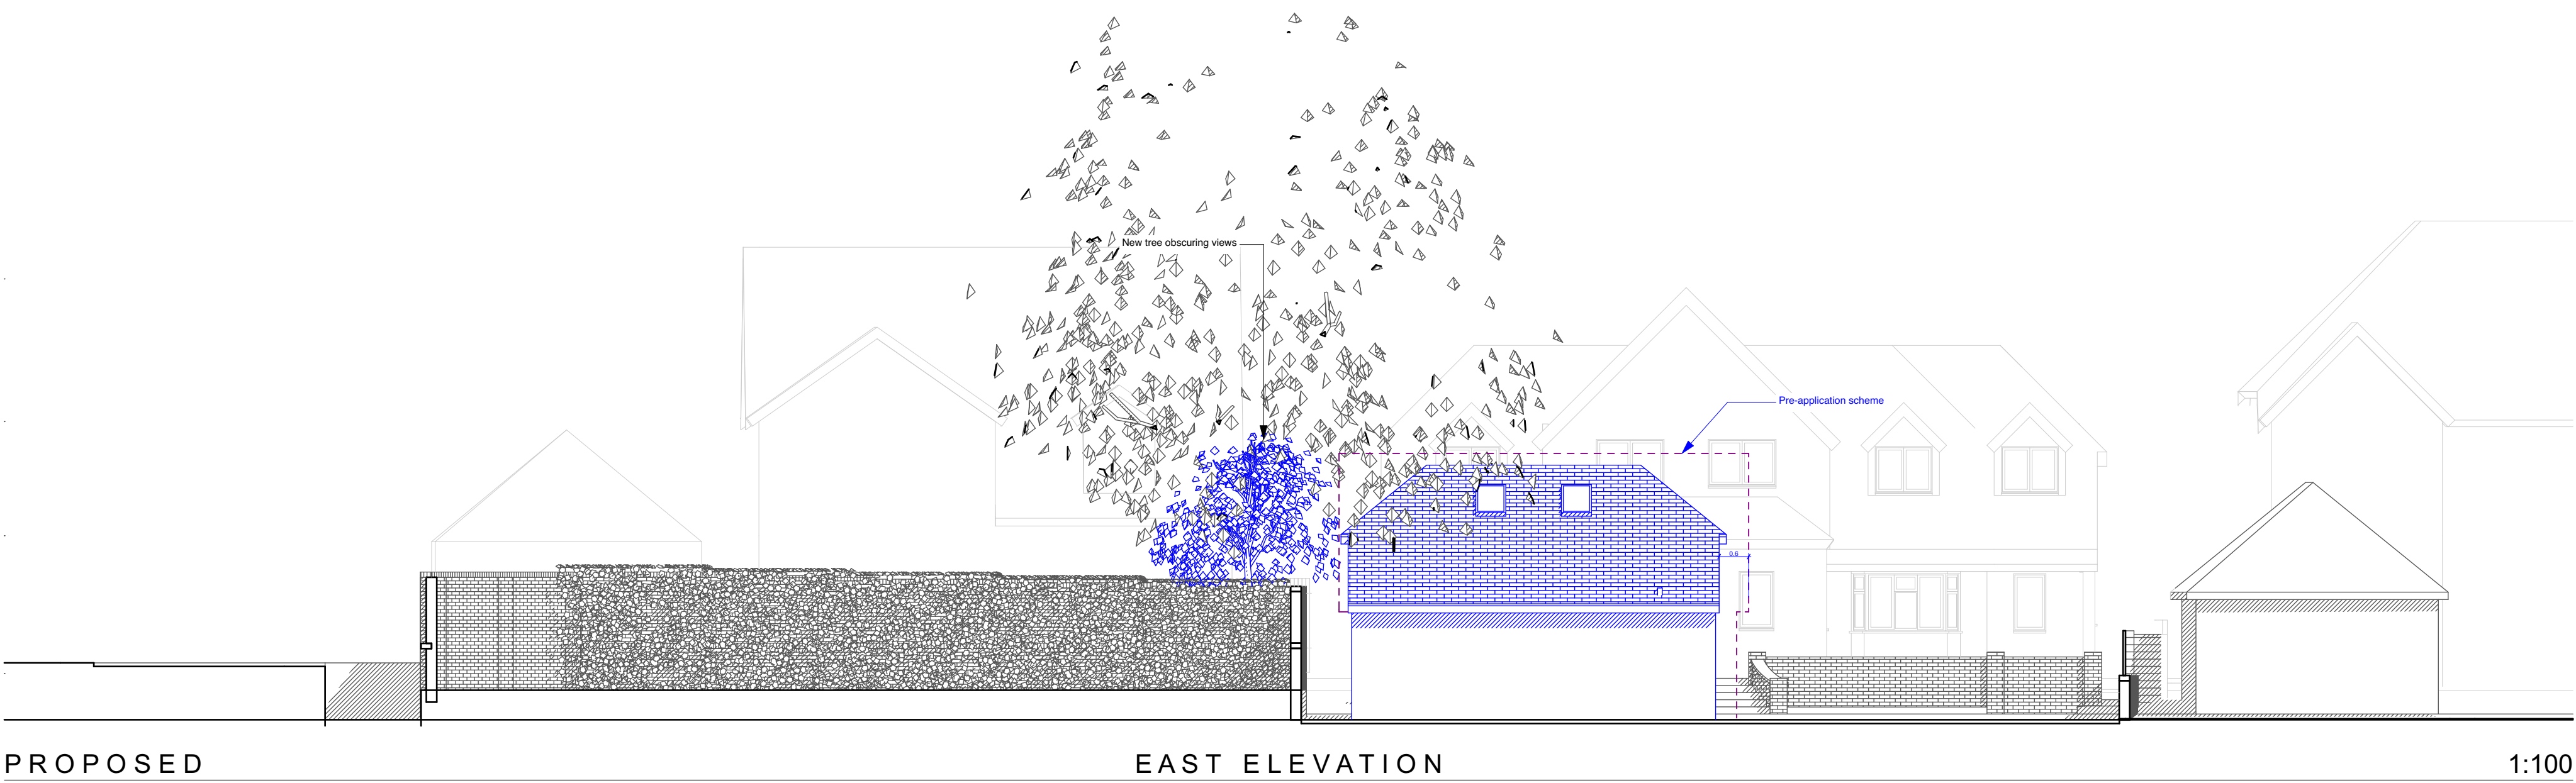


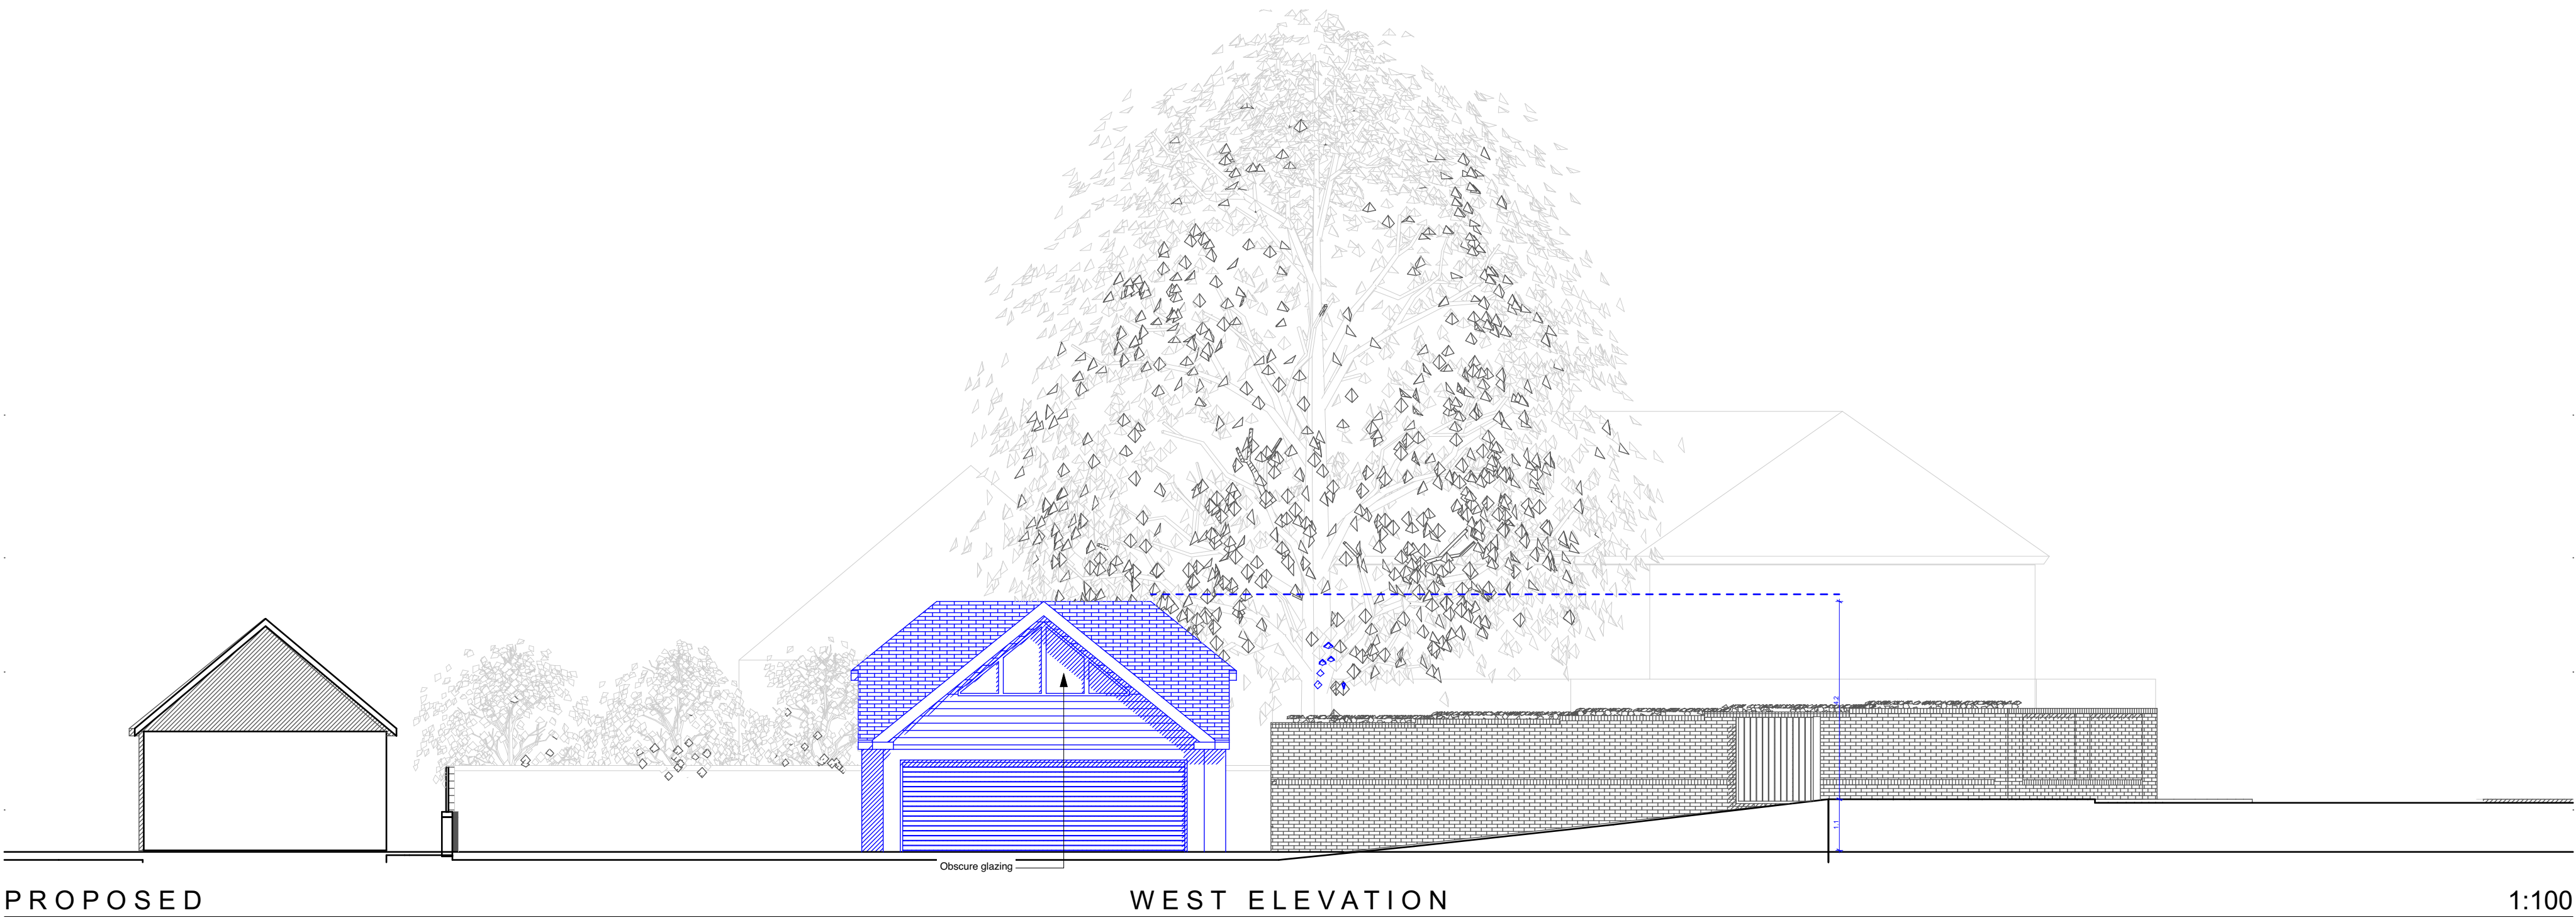


Looking to extend your home?
Call for a free consultation today;
020 8954 6291
www.yooparchitects.co.uk
YOOP Architects, your local architect

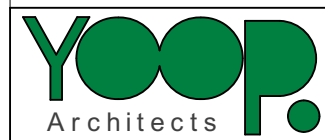

Office 128, 28A Church Road, Stanmore,
Middlesex, HA7 4AW, England
020 8954 6291
studio@yooparchitects.co.uk

Notes
This drawing is copyright of YOOP Architects.
Drawing for planning purposes, not construction

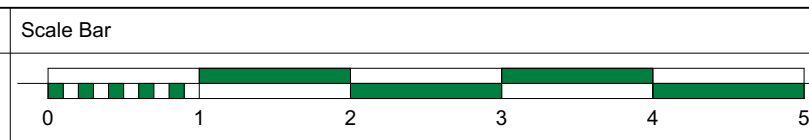

Scale
1:100 @A1
1:100 @A3

Purpose of Issue
PLANNING

Date of Issue
05/10/2020

Project
Extension & Refurbishment
2 Manor House Drive Northwood HA6 2UJ

Project No.
2020/008

Layout Title
PROPOSED GARAGE ELEVATIONS

Drawing Number
008/PR/222

Revision
D