

LEGEND:

- new tarmacadam surfacing to new paths.
- proposed concrete block paving - laid herringbone pattern with stretcher border to perimeter - keyblock 200x100x80mm. Colour - Brindle. Marshalls. See adjacent image.
- new 2400mm high stripe mesh metal security fencing - colour Ral 6005 - with pedestrian fire escape door fitted with panic ironmongery
- 2500mm high galvanised palisade fence
- 50 x 150mm concrete square edge pin kerb
- 125 x 150mm concrete bullnosed kerb - laid flush with road level and top of paving - suitable for wheeled trolleys
- concrete slab for plant area 1:80 fall - with brushed finish - 200mm trowelled edge to perimeter
- Location of 4 no Active electrical vehicle charging points - with white thermoplastic painted text to tarmac road surface as shown
- Location of 12 no passive electric vehicle charging points
- existing road markings to be removed
- new road markings

28.89 Existing level
29.47 Proposed level

MATERIAL IMAGES



1. BRINDLE KEYBLOK PAVING



2. METAL SECURITY FENCE ALONG FRONT



3. PALISADE FENCING TO PLANT AREA

Revision Description Date

URBANEDGE
architecture / landscape / masterplanning

Client **BRITISH AIRWAYS PENSION FUND**

Project **HAYES BRIDGE RETAIL PARK, HAYES**


Drawing **External Works as Proposed Hard Landscaping and Levels**

Scale 1:50,200 @ A1 Drawn RPP

Date SEPT 2020

Project No. Drawing No. Revision

PLANNING 1979 URB HB [08] 90 01 D00

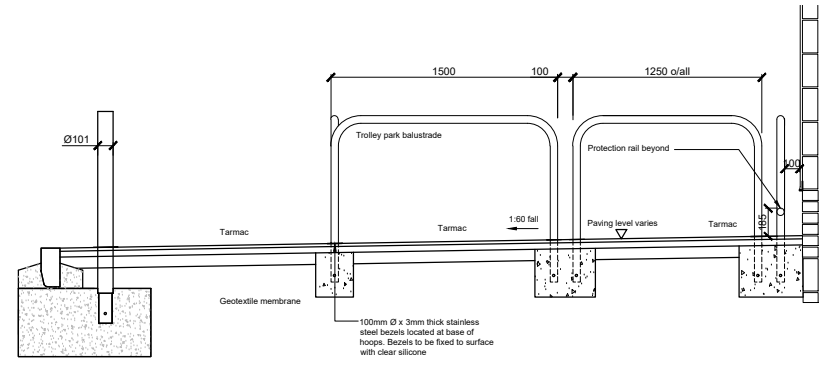

TYPICAL SECTION THROUGH TROLLEY BAY AREA 1:50

