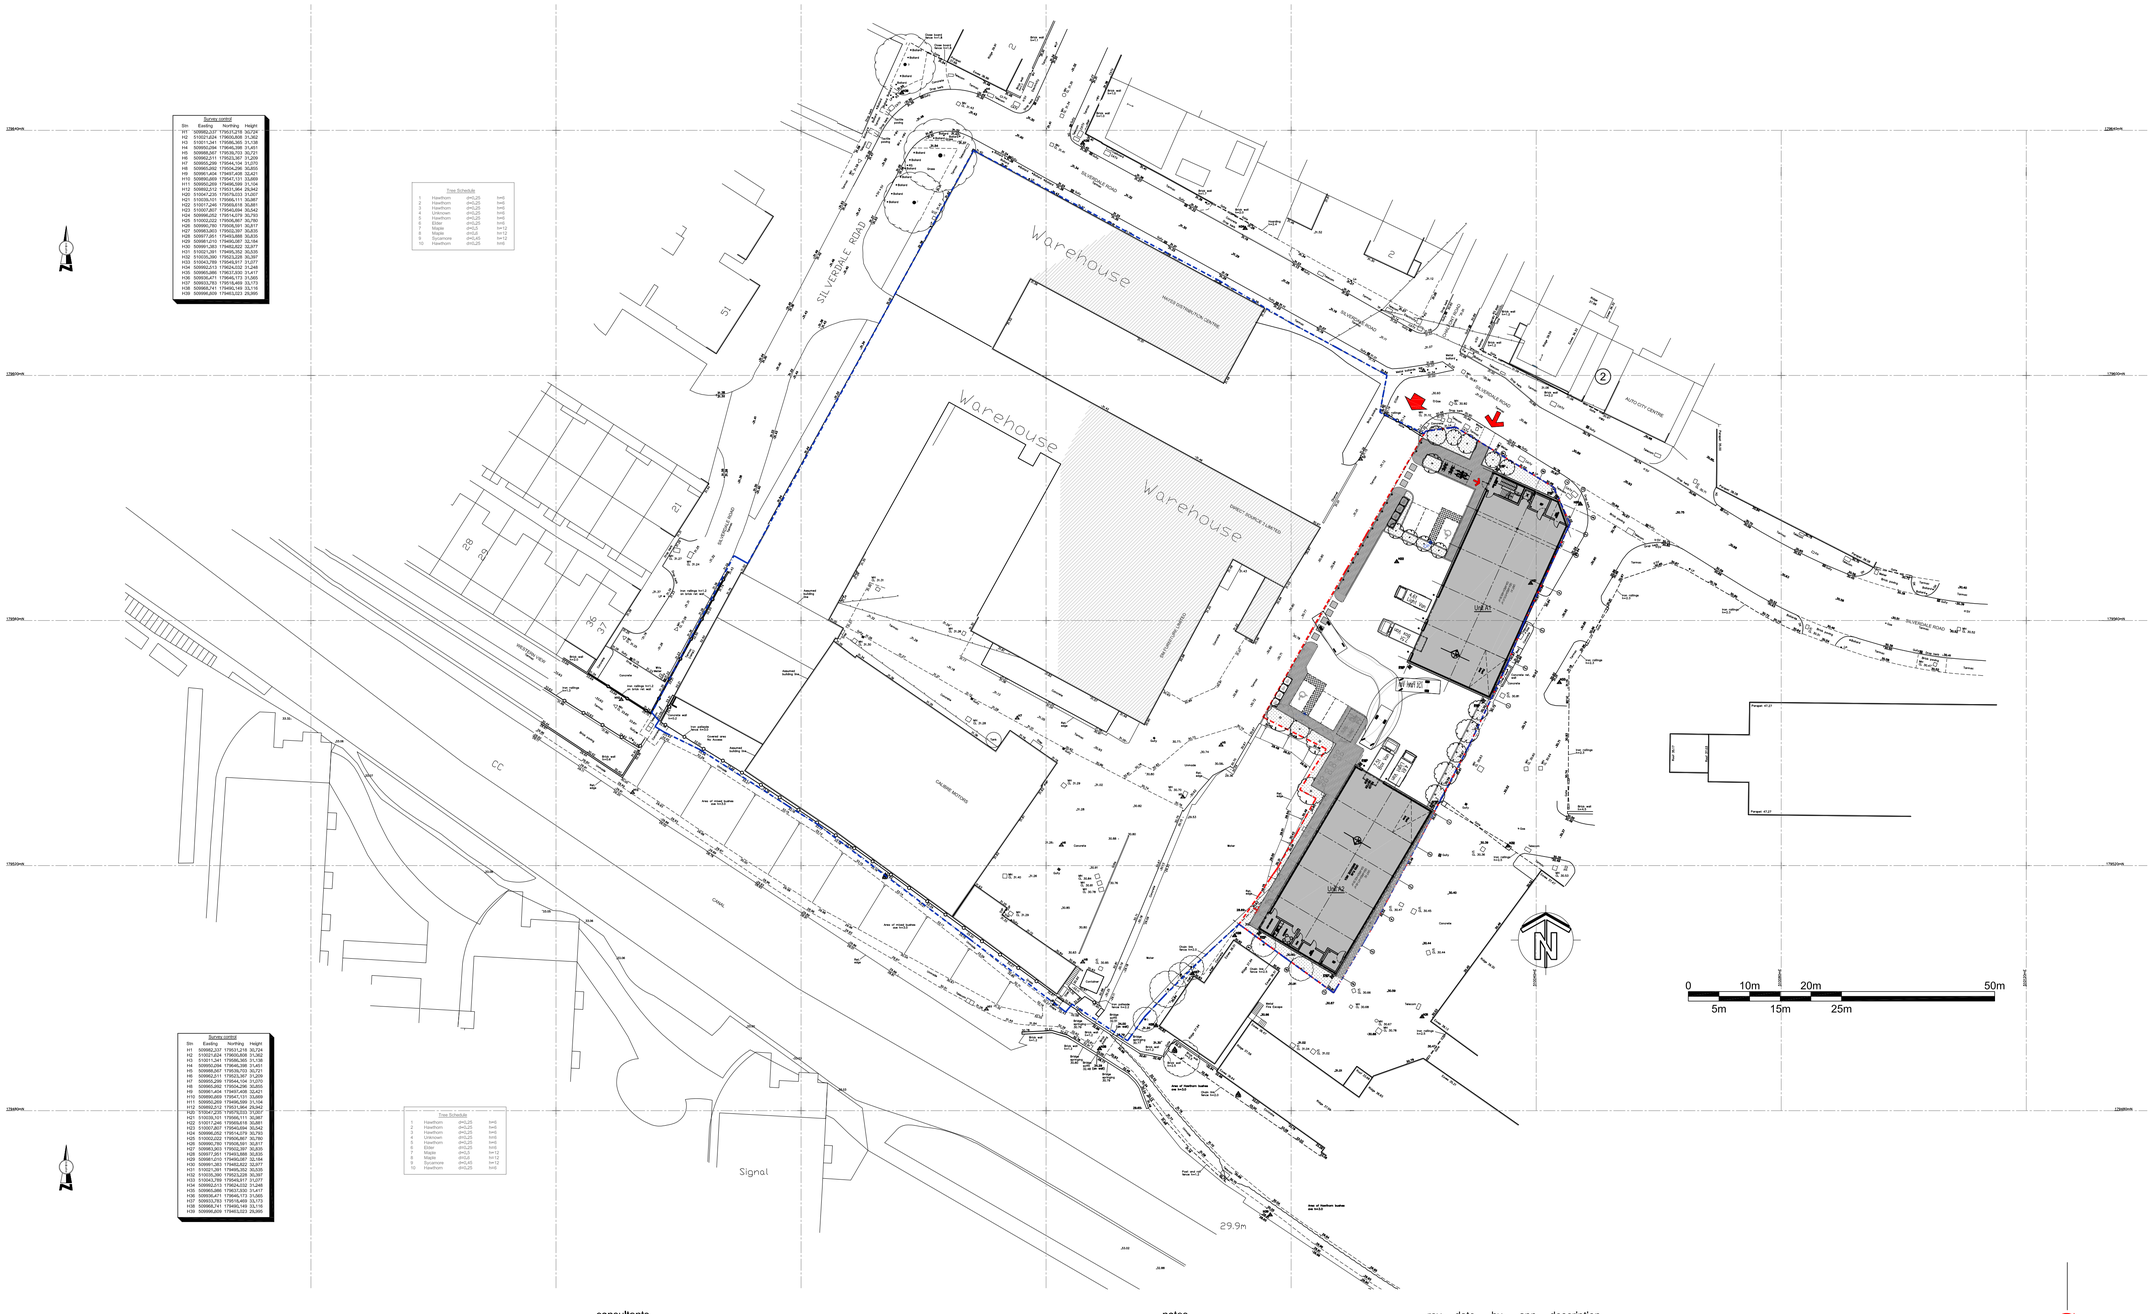

Survey control

Stn	Easting	Northing	Height
H1	510011,241	179586,365	31,138
H2	510021,624	179595,608	31,262
H3	510011,241	179586,365	31,138
H4	509992,084	179646,395	31,451
H5	509988,667	179639,703	30,721
H6	509985,249	179633,011	30,992
H7	509985,249	179644,104	31,070
H8	509985,082	179594,296	30,855
H9	509985,082	179594,296	30,855
H10	509985,609	179567,131	33,669
H11	509985,269	179496,599	31,104
H12	509992,012	179531,964	29,942
H20	510047,235	179576,033	31,267
H21	510047,235	179576,033	31,267
H22	510017,246	179569,918	30,881
H23	510007,807	179545,694	30,542
H24	510007,807	179545,694	30,542
H25	510000,022	179508,807	30,760
H26	509990,780	179508,591	30,817
H27	509987,261	179503,397	30,835
H28	509977,261	179493,888	30,835
H29	509977,261	179493,888	30,835
H30	509991,263	179482,622	32,977
H31	510021,261	179495,352	30,535
H32	510021,261	179495,352	30,535
H33	510043,769	179549,617	31,077
H34	509992,013	179524,032	31,248
H35	509992,013	179524,032	31,248
H36	509990,471	179494,372	31,063
H37	509993,793	179518,465	33,173
H38	509988,741	179485,149	33,116
H39	509990,609	179483,523	29,990

Tree Schedule

1	Hawthorn	d=0,25	h=6
2	Hawthorn	d=0,25	h=6
3	Hawthorn	d=0,25	h=6
4	Unknown	d=0,25	h=6
5	Hawthorn	d=0,25	h=6
6	Elder	d=0,25	h=6
7	Maple	d=0,3	h=12
8	Maple	d=0,6	h=12
9	Sycamore	d=0,45	h=12
10	Hawthorn	d=0,25	h=6

consultants

notes

Do not scale this drawing
All dimensions to be checked by the Contractor before construction proceeds
This drawing is the copyright of Watkins Gray International LLP and shall not be in any way used or reproduced without their prior written consent

rev	date	by	app.	description

location

Watkins Gray International LLP
Three Tuns House, 109 Borough High Street
www.wgi.co.uk

Architects
LONDON. SE1 1NL
mail@wgi.co.uk

Project Title
CRAUFURD INDUSTRIAL ESTATE
SILVERDALE ROAD, HAYES, MIDDLESEX

Drawing Title
PROPOSED OVERALL SITE PLAN

Drawn	Checked by	Scale
APB	TE	1:500@A1
Level#	Plan	Date
–		03:12:25
Project No.	Drawing No.	Revision
122016	P1000	

FILENAME: D:_NDRIVE\Projects_2024\P122016 – Craufurd Ind Estate\122016-Site Plan.dwg
DATE PLOTTED: 16.02.2026 01:21 PM BY: ########## FROM: [##########]