


0 2 4 6 8 10m

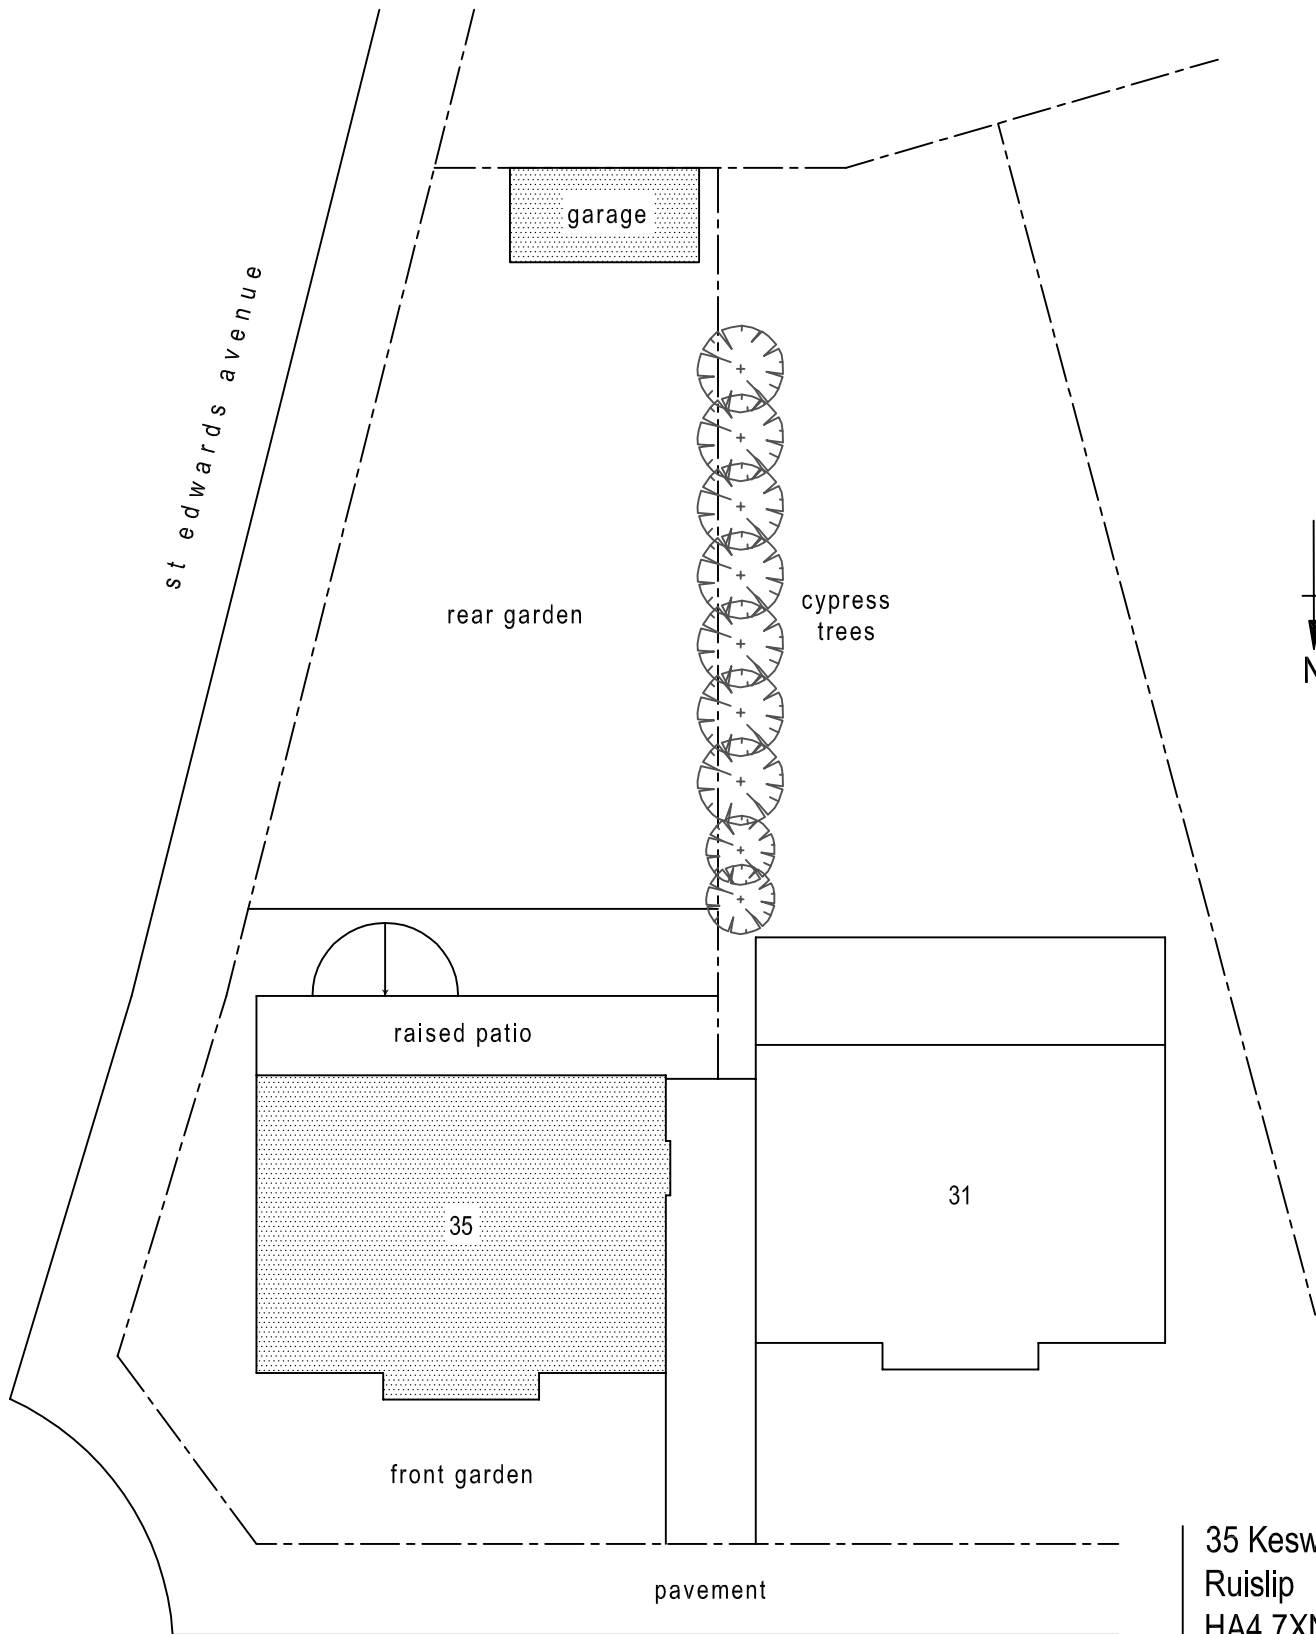

35 Keswick Gardens
Ruislip
HA4 7XN

Redevelopment 02

Site Plan

1:200 on A4

150908 / 02