


REVISIONS

P01	Planning Issue	26/06/26
P02	Roof & eaves lowered by 300mm	14/09/26


MATERIAL KEY

1. Red brickwork to match existing
2. Metal standing seam cladding
3. Metal flashing, colour to match cladding
4. Canopy extends out following roof form
5. Metal railing with gate
6. Feature brick pattern to tie in with existing school house motif
7. Metal framed windows/doors
8. Metal framed window with obscure glazing
9. Integrated PV panels

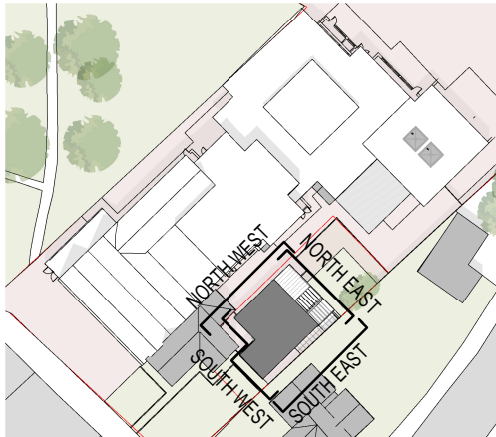


Proposed North East Elevation

1 : 100

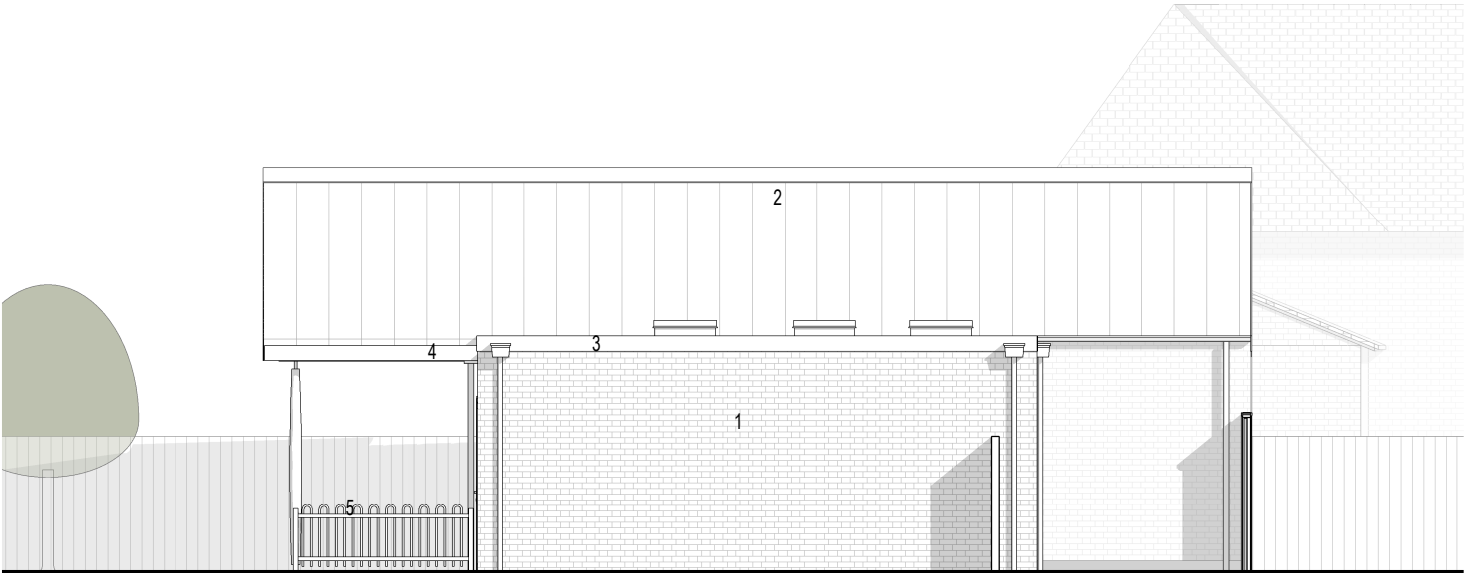

Proposed North West Elevation

1 : 100

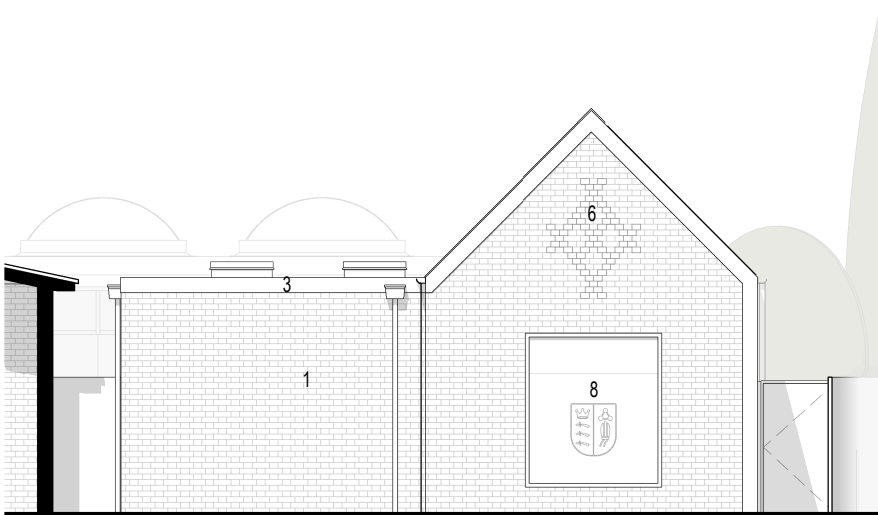


Proposed South West Elevation

1 : 100



Proposed South East Elevation

1 : 100

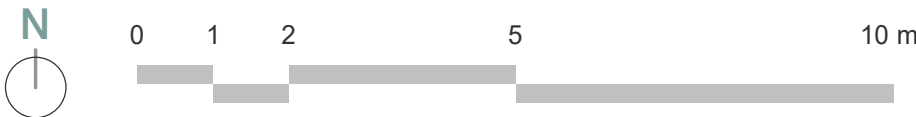

METASHAPE ARCHITECTS

PROJECT
Holy Trinity CofE School
Northwood HA6 2RH

TITLE
Proposed Elevations

SCALE
As indicated @ A3

DATE
May 2026

DRAWN
DK

REVIEWED
IPL

METASHAPE REF
2025-032

NUMBER
2200

REVISION
P02

DOCUMENT PURPOSE
PLANNING