


INFORMATION CONTAINED IN THIS DRAWING IS THE SOLE
COPYRIGHT OF METASHAPE ARCHITECTS LTD AND IS
NOT TO BE REPRODUCED WITHOUT PERMISSION

DO NOT SCALE, REFER TO FIGURED DIMENSIONS ONLY

REVISIONS

P01	Planning Issue	26/06/26
P02	Roof & eaves lowered by 300mm	14/09/26

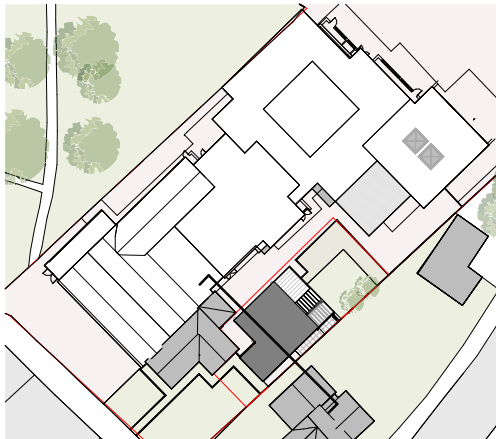

METASHAPE
ARCHITECTS

PROJECT
Holy Trinity CofE School
Northwood HA6 2RH


TITLE
Proposed Site Section

SCALE	DATE
As indicated @ A3	May 2026

DRAWN	REVIEWED
DK	IPL

METASHAPE REF	NUMBER	REVISION
2025-032	2300	P02

DOCUMENT PURPOSE
PLANNING

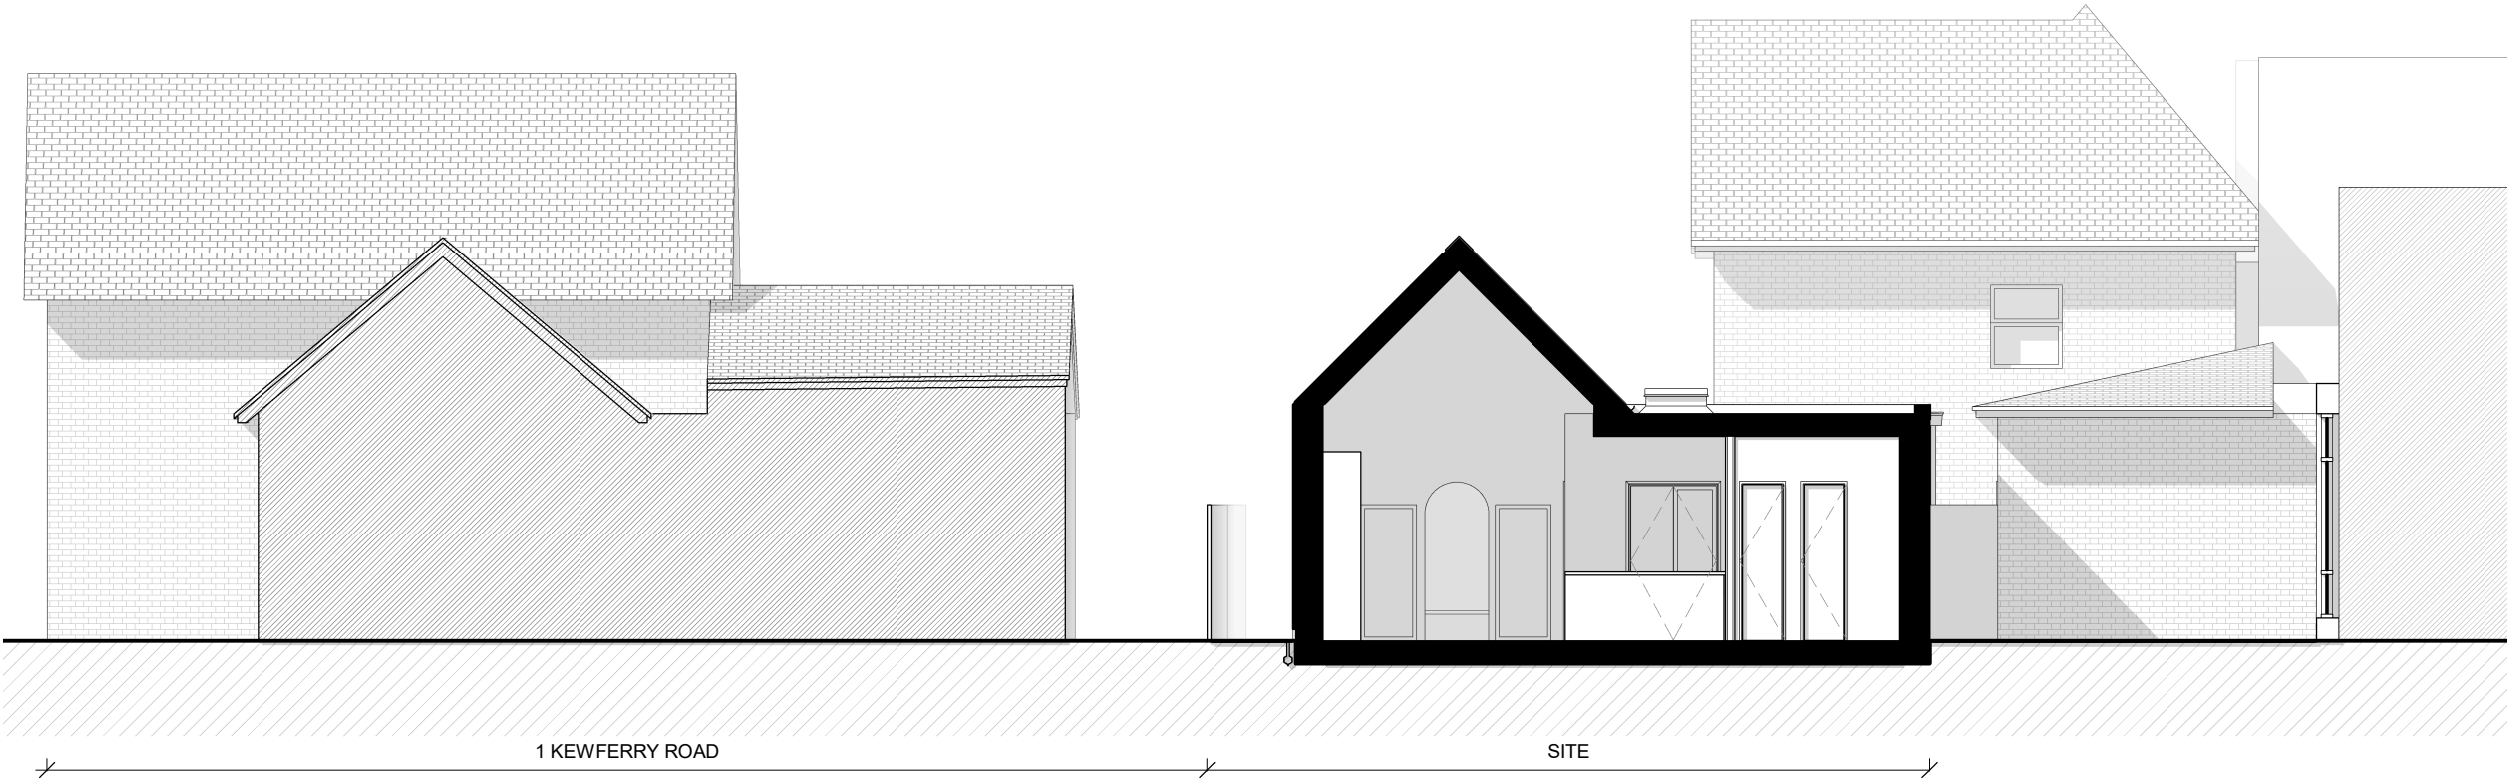

Proposed Site Section

1 : 100

