



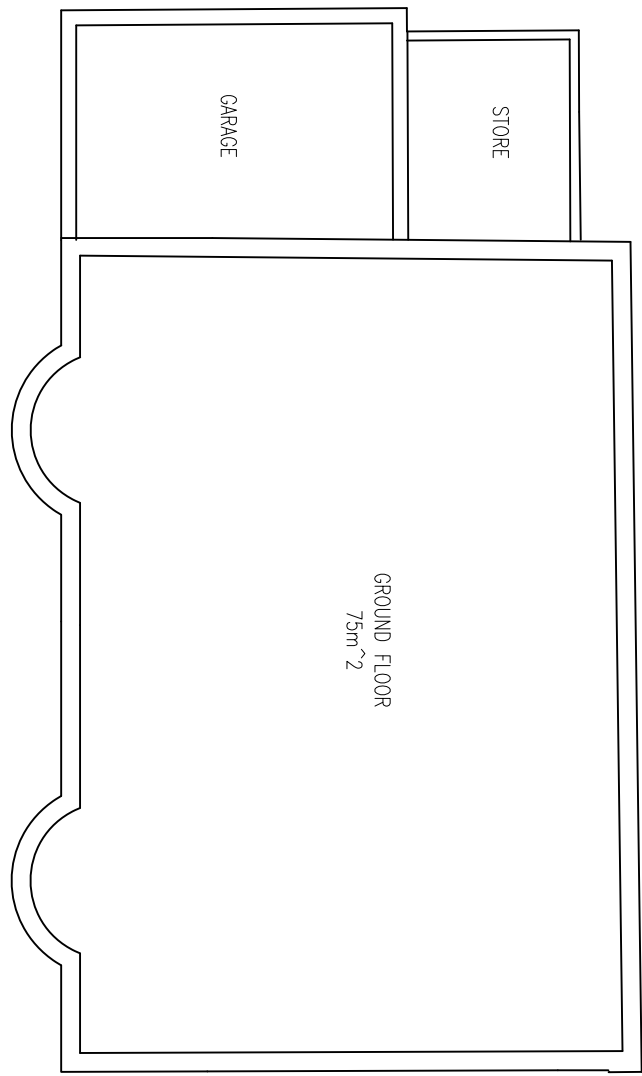


EXISTING FIRST FLOOR LAYOUT 1:100 SCALE

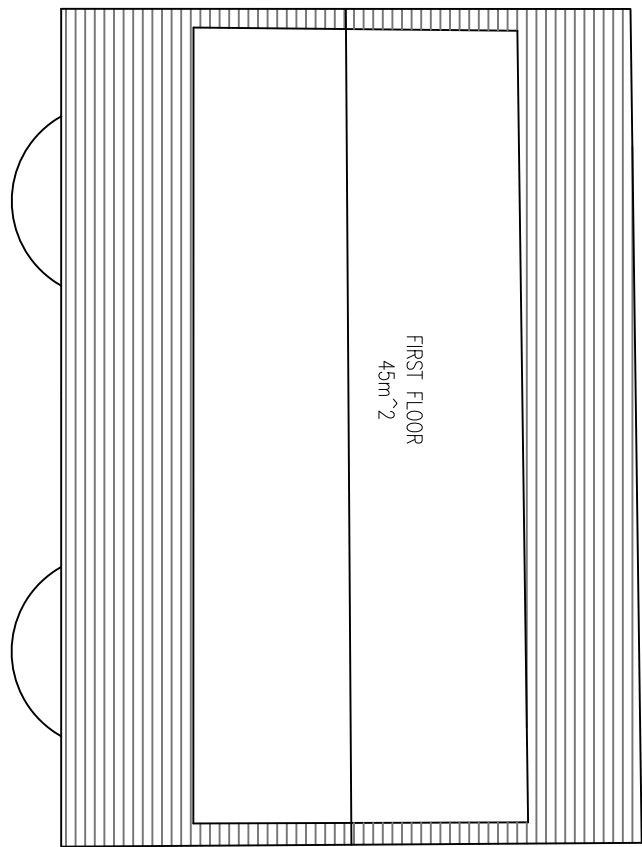

EXISTING FIRST FLOOR LAYOUT 1:100 SCALE

THE TWO PLOTS WOULD BE COMPARED IN WIDTH AND LARGER IN DEPTH THAN MANY OF THE EXISTING PLOTS WITHIN VINE LANE AND THE ROAD TO THE REAR

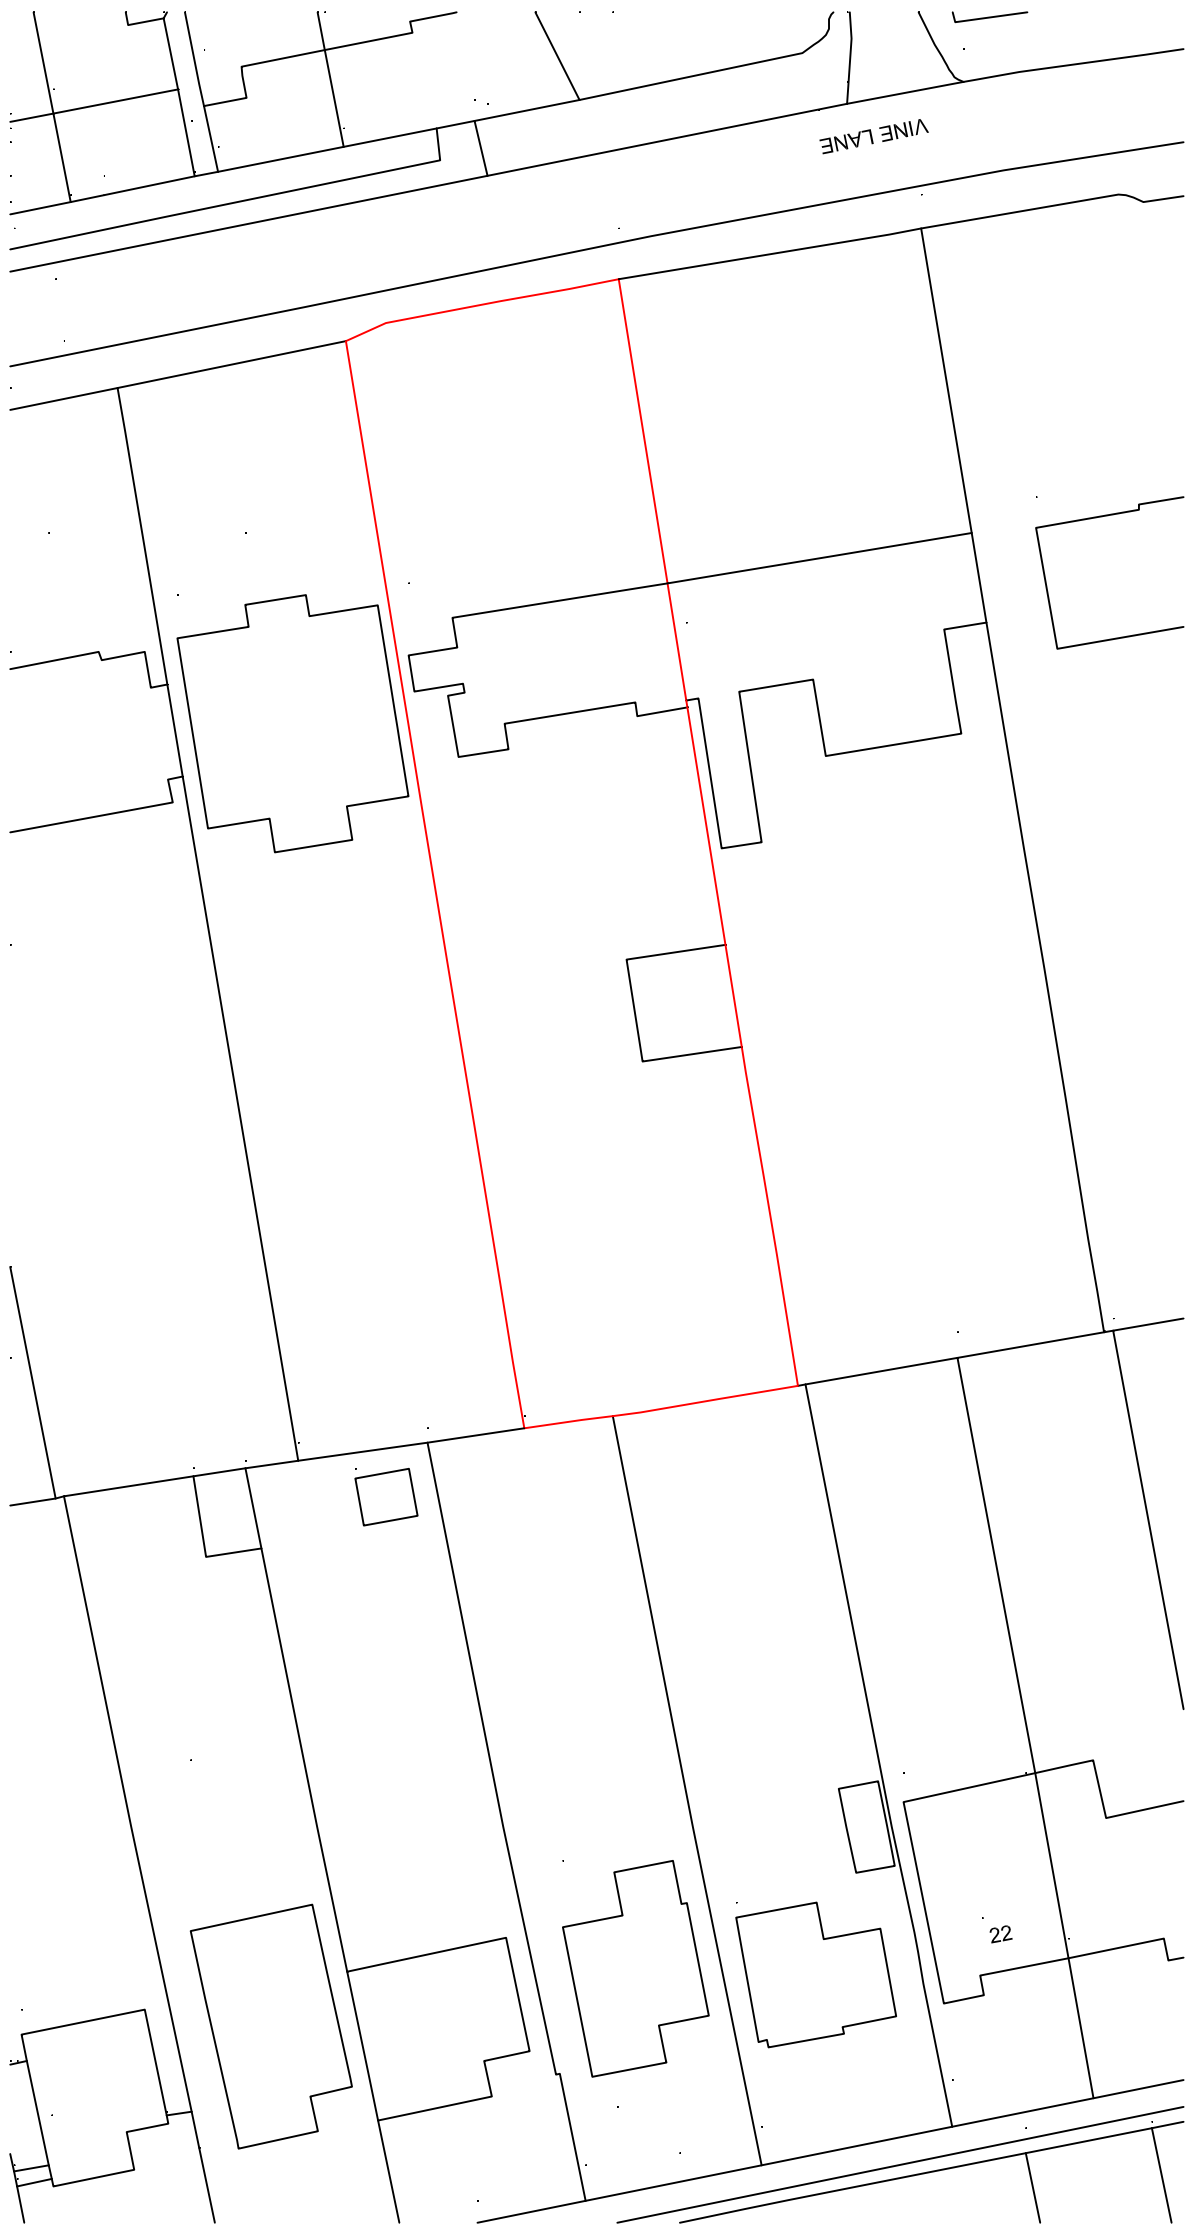


1:500 EXISTING BLOCK PLAN



1:1250 LOCATION PLAN

DESCRIPTION:
DEMOLITION OF EXISTING DWELLING
AND CONSTRUCTION OF TWO DETACHED
DWELLINGS

CLIENT: MR PUREWAL
SITE ADDRESS:
34 VINE LANE
HILLINGDON
UB10 0BA
SCALE: 1:100 @A1
DRAWING NUMBER: PLASB3
DATE: DEC 2019
REVISIONS:

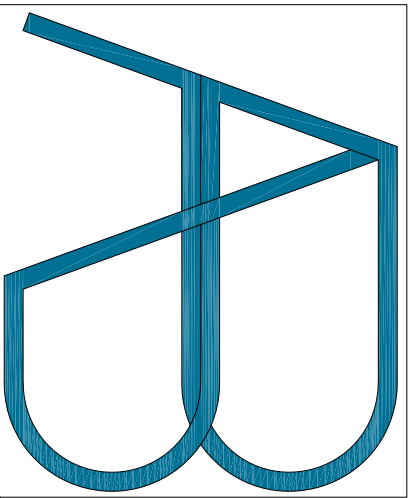

e-mail: abstructuraldesigns@gmail.com
Tel: 0770 2167000

DISCLAIMER:
THESE DRAWINGS SHOULD BE APPROVED
BY LOCAL AUTHORITY OR APPROVED
INSPECTOR BEFORE WORK CAN START.
DO NOT SCALE FROM DRAWING
MEASUREMENTS TO BE TAKEN ON SITE.
PARTY WALL(ECT) ACT 1997 TO BE
AGREED WITH ADJOINING NEIGHBORS BY
CLIENT BEFORE COMMENCING WORKS.
ALL WORKS INCLUDING FOUNDATIONS,
WASTE LINES, ETC. ARE TO BE WITHIN
BOUNDARY LINES OF SITE.

