

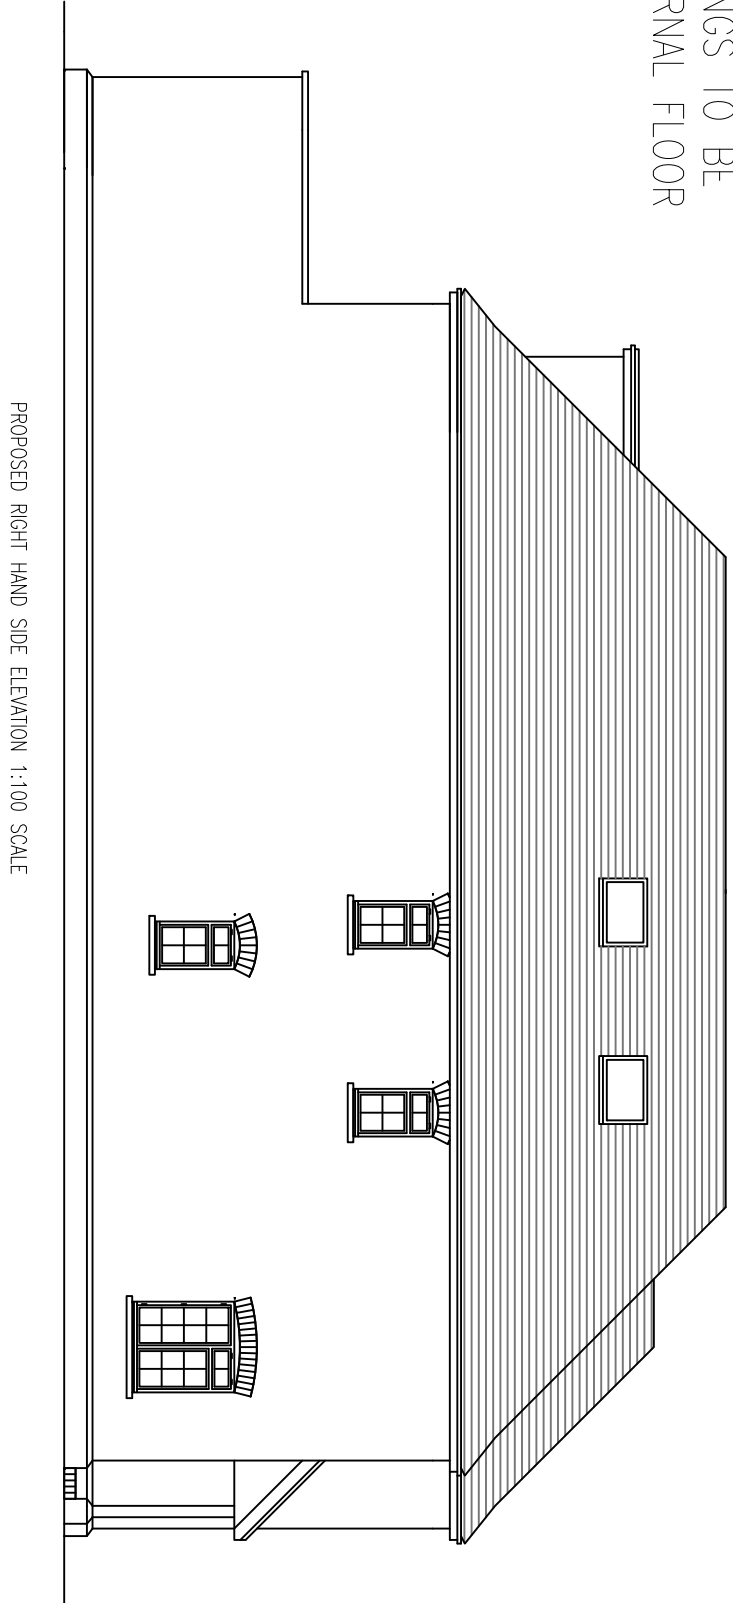
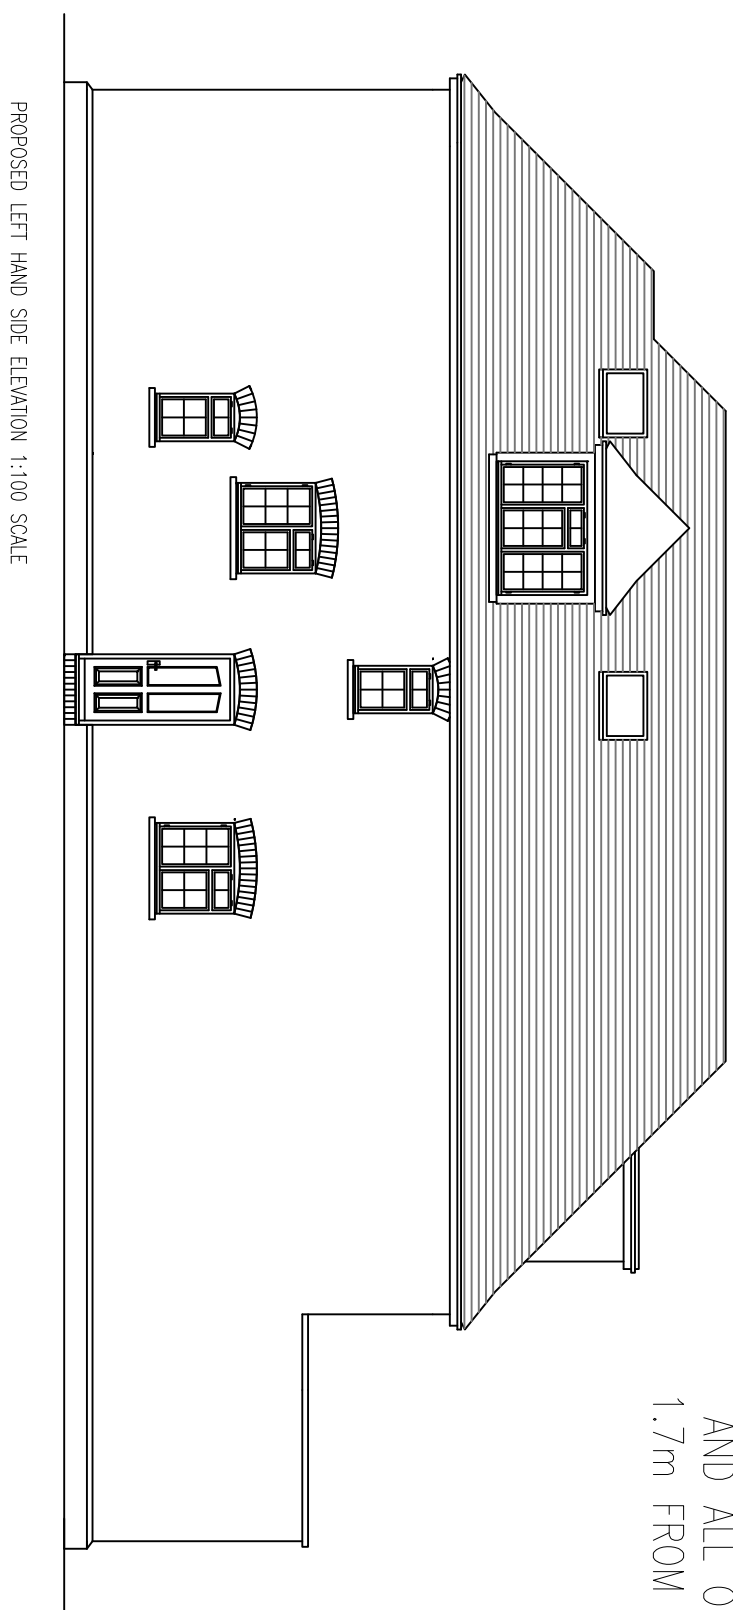
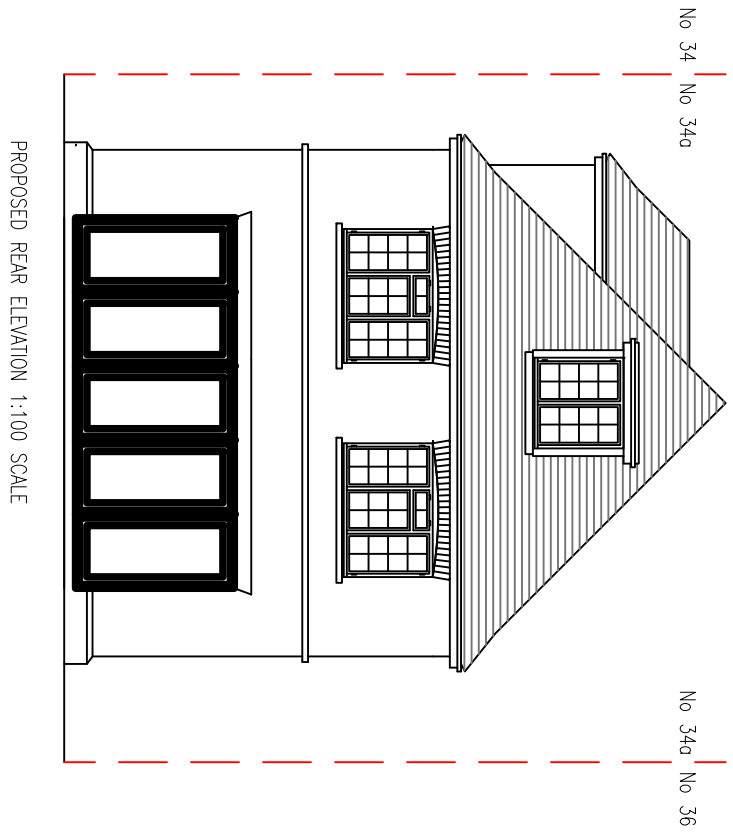
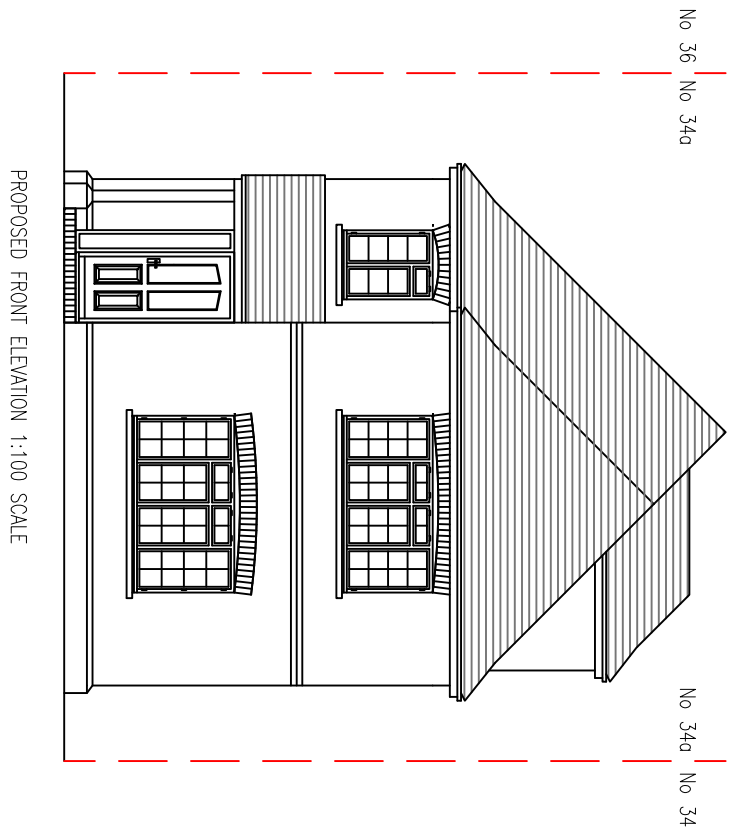
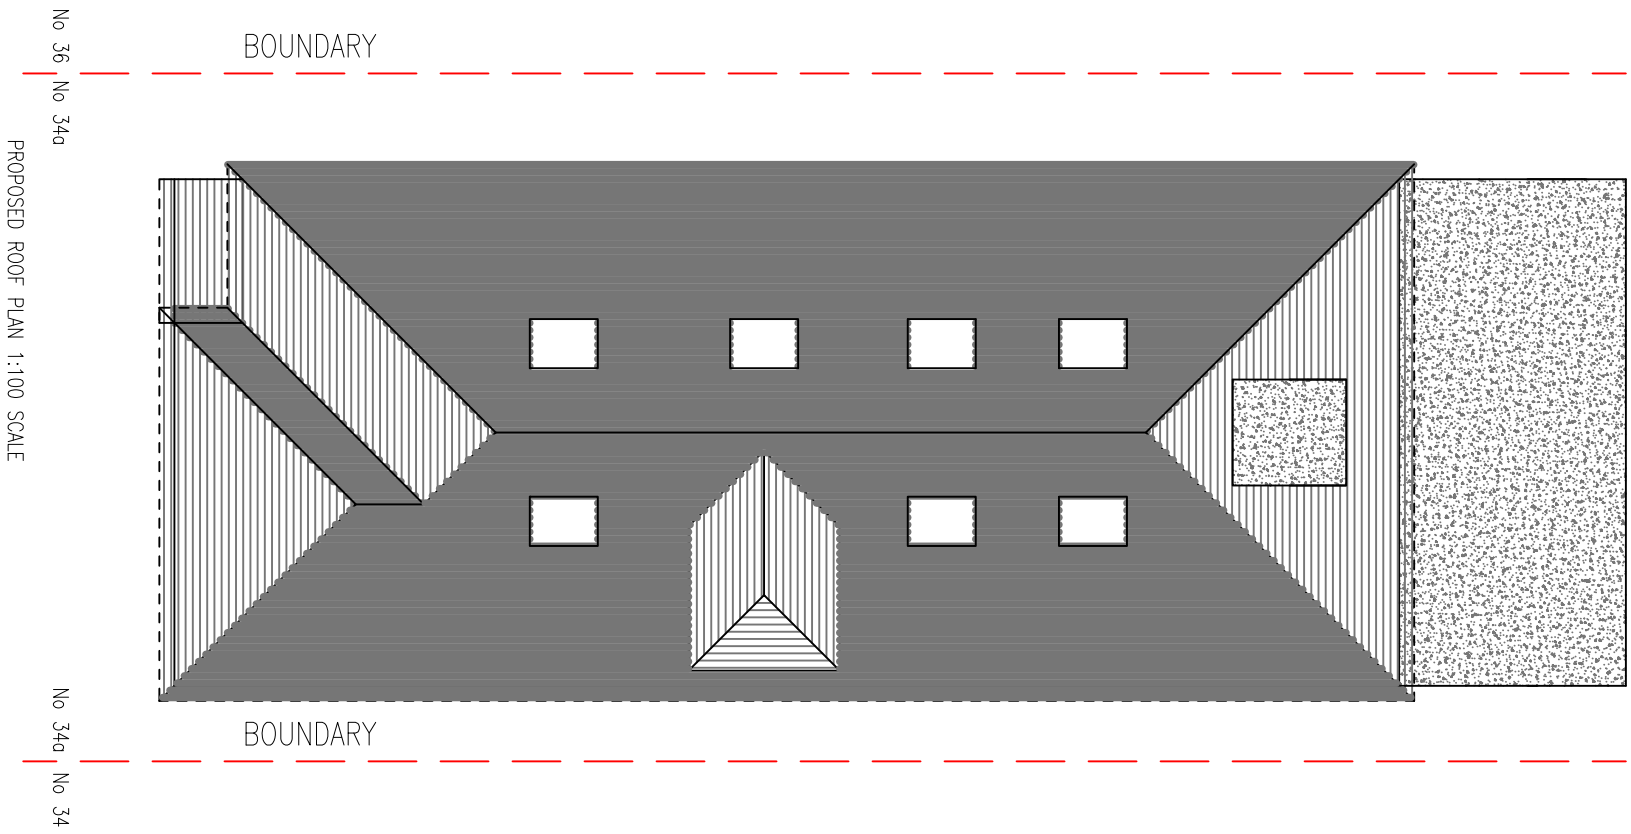
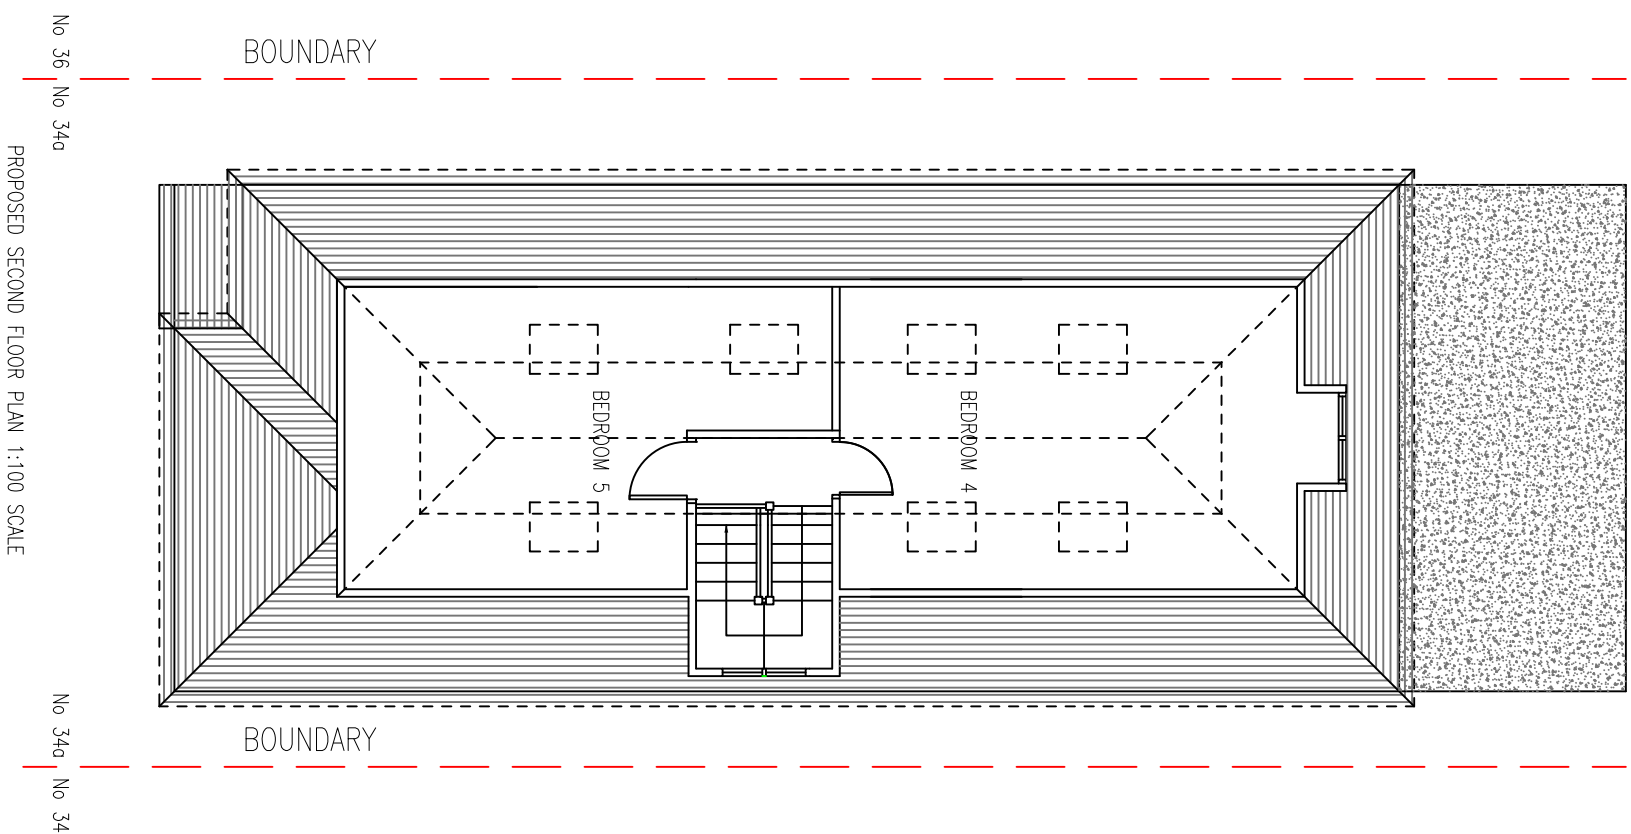


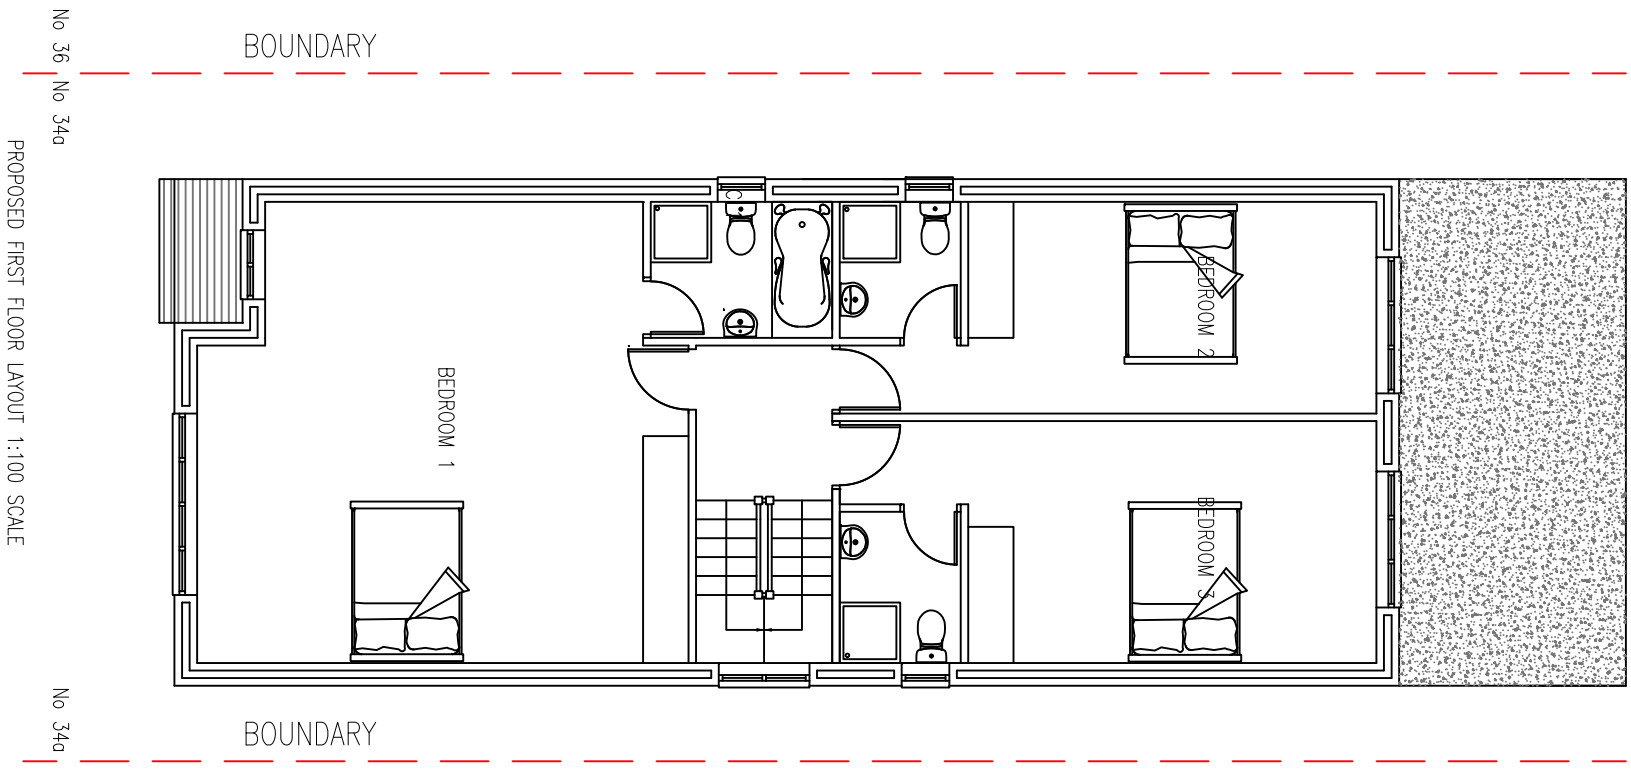


ALL WINDOWS ON SIDE
ELEVATIONS TO BE OBSCURED
AND ALL OPENINGS TO BE
1.7m FROM INTERNAL FLOOR

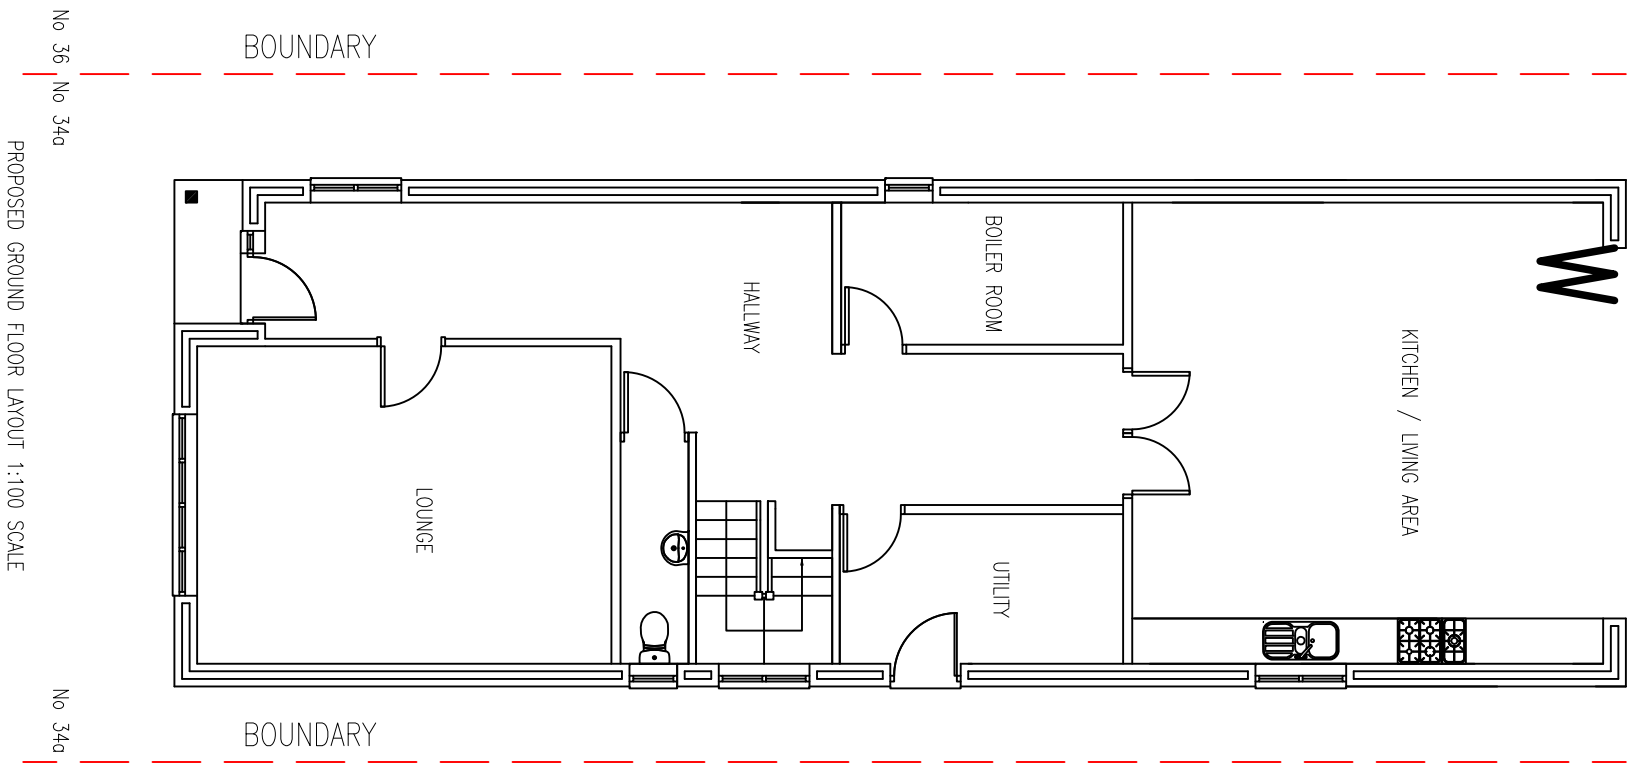

1:100 scale bar
0m 1m 2m 3m 4m 5m 6m 7m 8m 9m 10m
0ft 10ft 20ft 30ft

DESCRIPTION:
DEMOLITION OF EXISTING DWELLING
AND CONSTRUCTION OF TWO DETACHED
DWELLINGS

CLIENT: MR PUREWAL
SITE ADDRESS:
34 VINE LANE
HILLINGDON
UB10 0BA
SCALE: 1:100 @A1
DRAWING NUMBER: PLASB2
DATE: DEC 2019
REVISIONS:

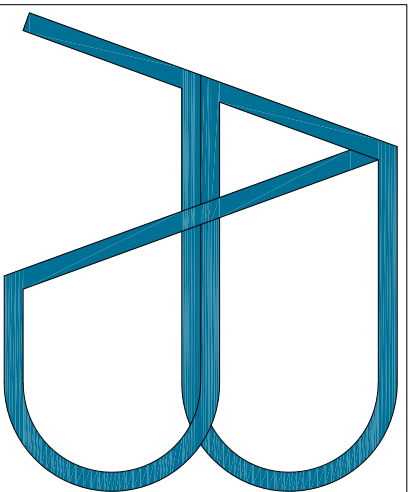

e-mail: architecturaldesigns@gmail.com
Tel: 0770 2167000

DISCLAIMER:
THESE DRAWING SHOULD BE APPROVED
BY LOCAL AUTHORITY OR APPROVED
INSPECTOR BEFORE WORK CAN START.

DO NOT SCALE FROM DRAWING
MEASUREMENTS TO BE TAKEN ON SITE.

PARTY WALL(ECT) ACT 1997 TO BE
AGREED WITH ADJOINING NEIGHBORS BY
CLIENT BEFORE COMMENCING WORKS.

ALL WORKS INCLUDING FOUNDATIONS,
WASTE LINES, ETC. ARE TO BE WITH IN
BOUNDARY LINES OF SITE.