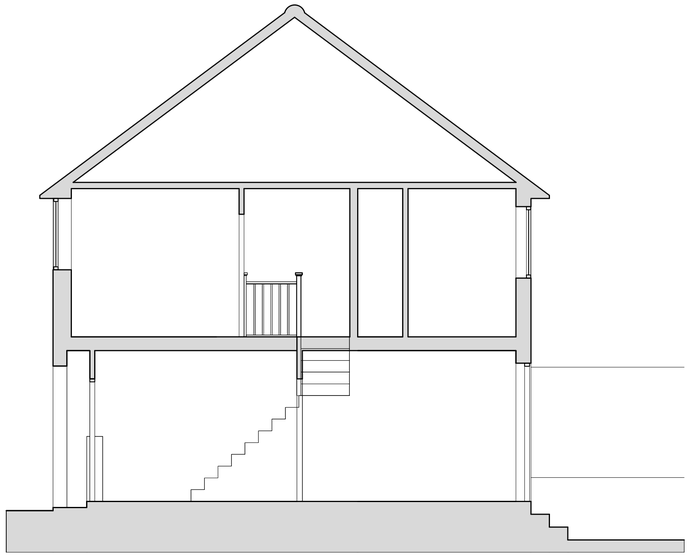

existing sectional elevation DD

front of property

rear of property

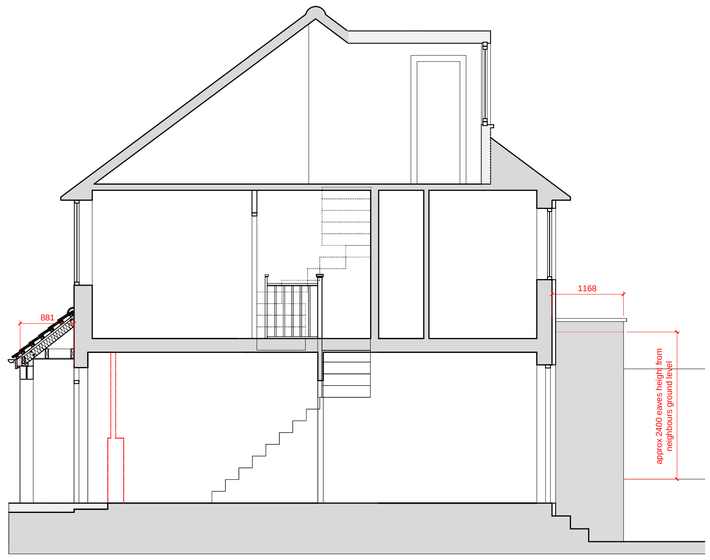

proposed sectional elevation DD

existing garage and area between properties

0 metres 5

1:50

THIS DRAWING IS THE PROPERTY OF DEVILFISH DESIGN LIMITED. DO NOT SCALE FROM THIS DRAWING- USE FIGURED DIMENSIONS ONLY. ALL DIMENSIONS ARE IN MM. IF IN DOUBT... ASK

NOTES:

70 HIGHLAND RD HA6 1JU

DRAWING: ex & prop sectional elev DD and site photographs

DATE: 16.12.15

DRAWING NO: D0KL.06

SCALE: 1:50 @ a1

STATUS:

REV:

devilfish design limited

Canada House 272 Field End Road Middlesex HA4 9NA

office tel no: 020 8426 2278

mobile no: 07971 761487

project designer: Peter Phillips

peter@devilfishdesign.co.uk

www.devilfishdesign.co.uk