



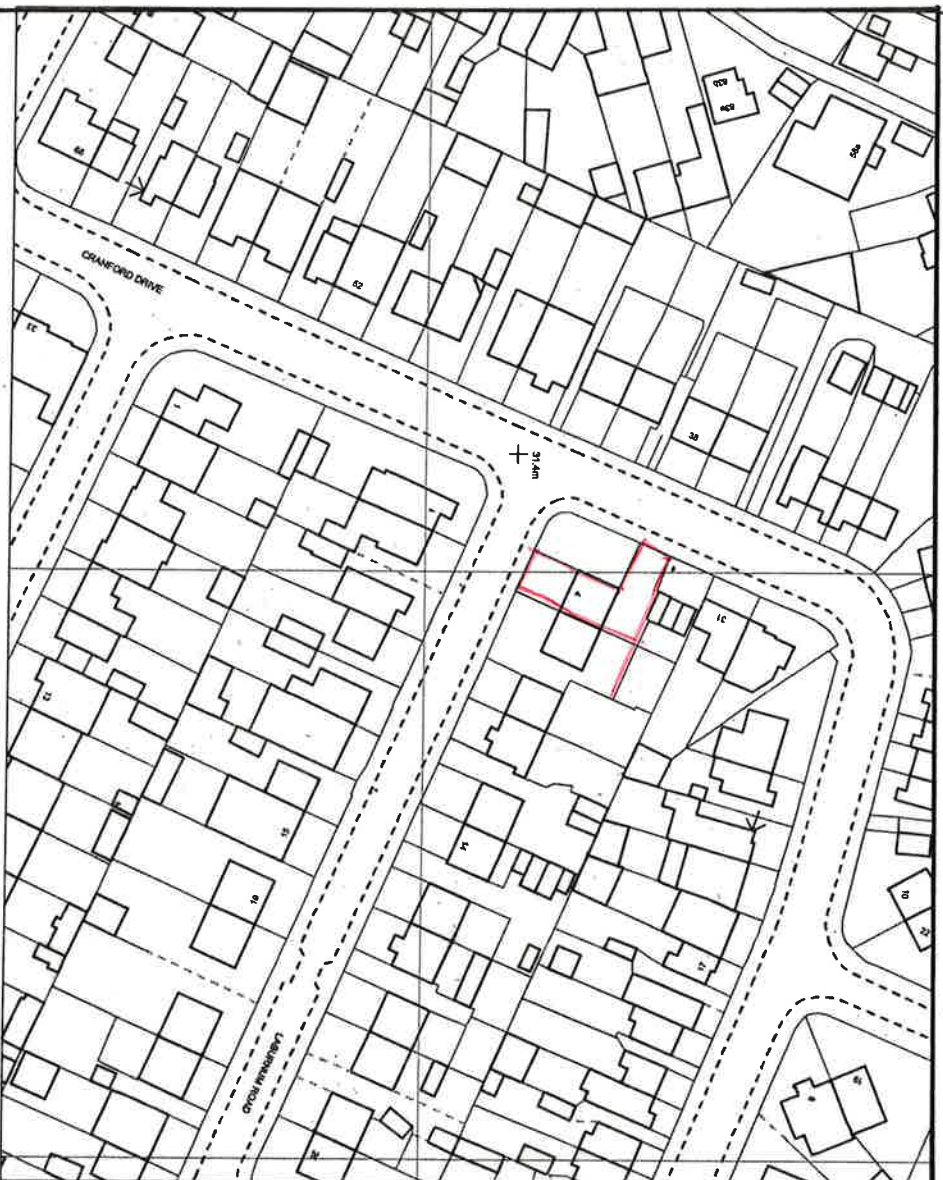

London Borough of Hillingdon
RECEIVED
26 JAN 2016
Planning
Resident's Services

SITE LOCATION PLAN 1:1250

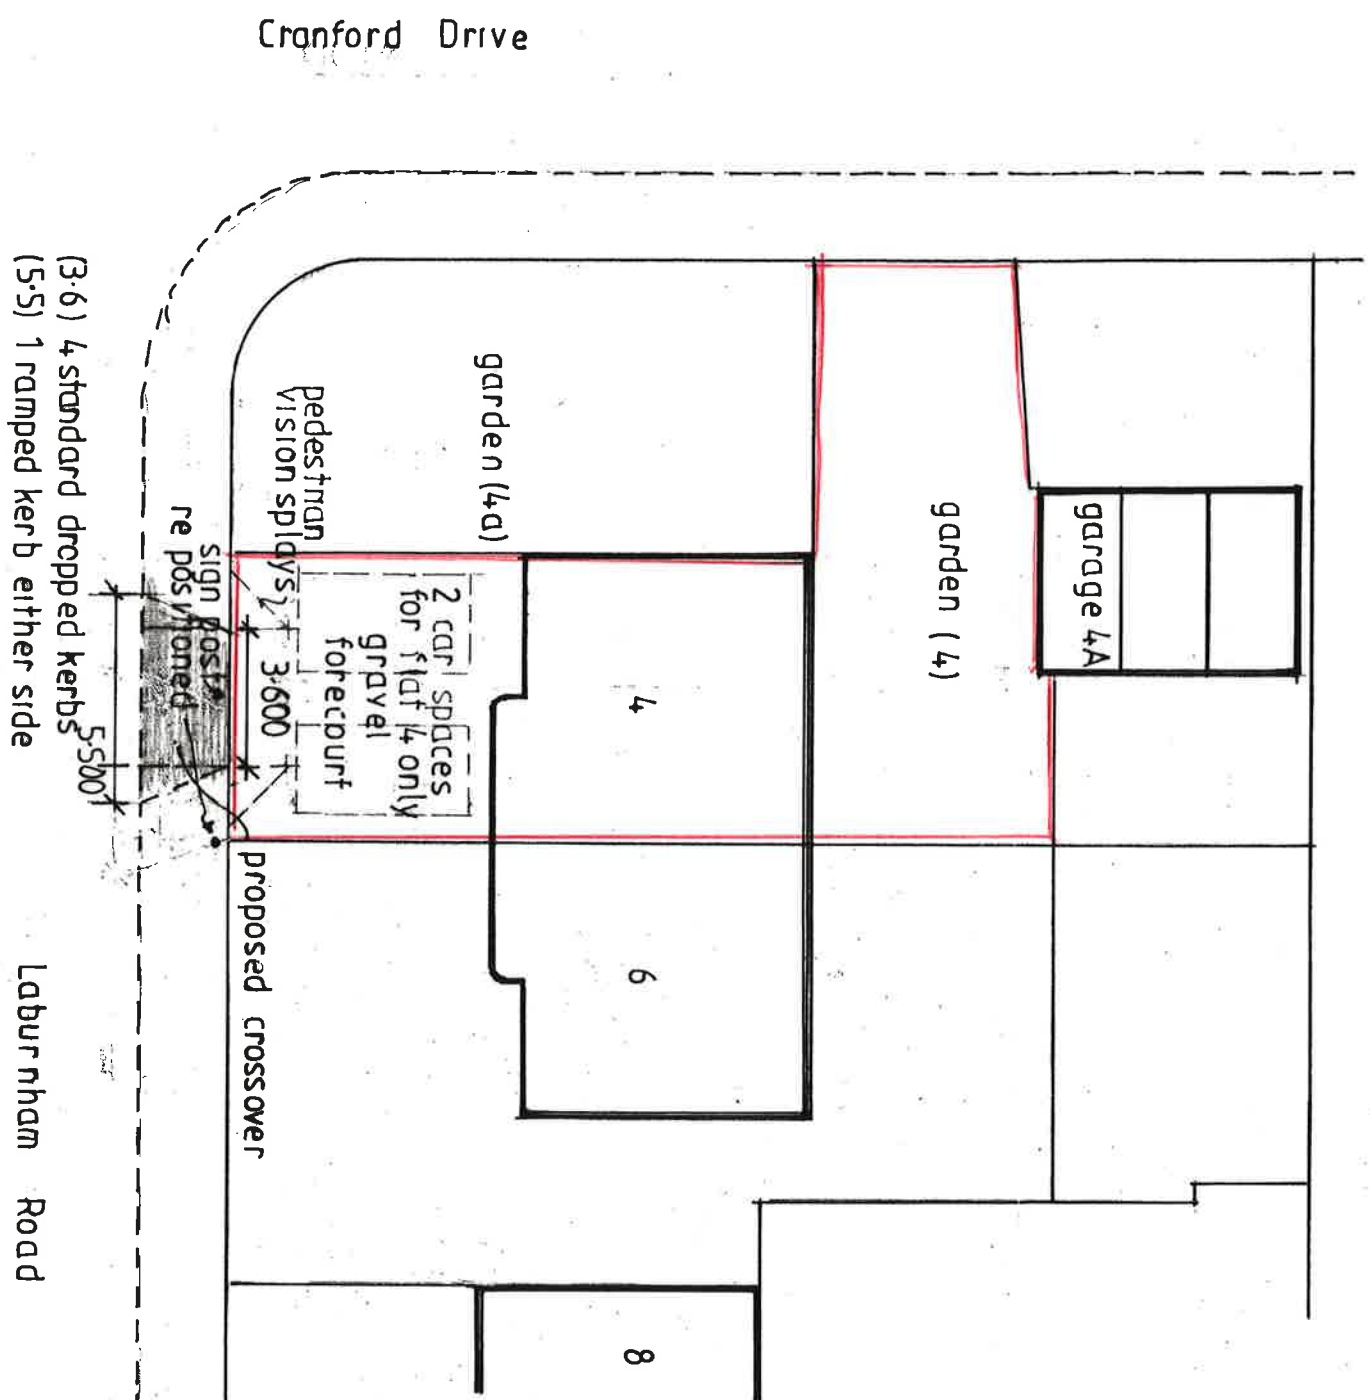

(3.6) 4 standard dropped kerbs
(5.5) 1 ramped kerb either side

Laburnham Road

Cranford Drive

PROPOSED CROSSOVER AT
4 LABURNHAM ROAD, HAYES
MIDDx UB3 4JX

1:200 DEC 2015 DRG No 2796/1A

SIMPSON McHUGH
Pebblewood
King Edward Road
Shenley WD7 9BY
01923 859421