

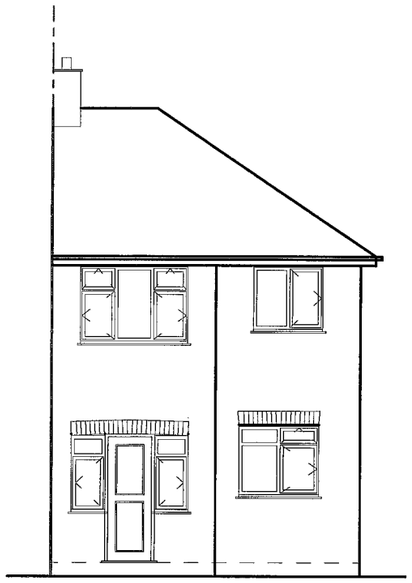

EXISTING REAR ELEVATION

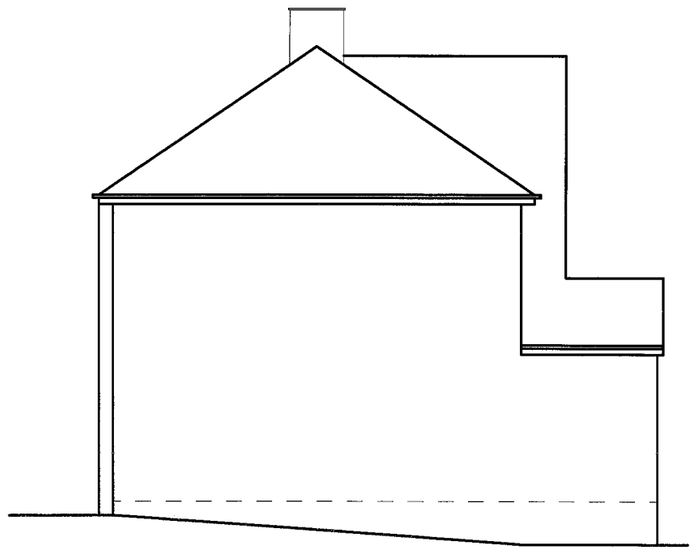

EXISTING LEFT SIDE ELEVATION

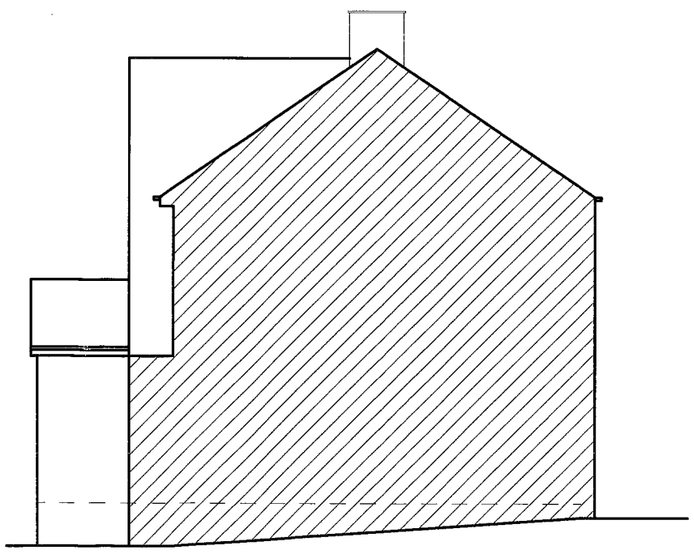

EXISTING RIGHT SIDE ELEVATION

All dimensions verified on site.
All work to comply with British Standards, Code of practice.
All internal works to be in accordance with client instructions.
All external surfaces to match existing.
All work to be to the satisfaction of the local authority-building surveyor.
Builder to serve building notice and comply fully in all respects.
Owner responsible for compliance with Party Wall etc Act 1996.
This drawing strictly for purposes of negotiating with local authority for planning permission only and no other purpose.

	DATE	REVISION

COPYRIGHT:

JOB TITLE:

21 MISBOURNE ROAD,
HILLINGDON.

DRAWING TITLE:

EXISTING ELEVATIONS

SCALE : 1:100

DATE: JAN.'2015

DRAWN BY:

DRG. NO.

15/21/MRH/102

REV.