


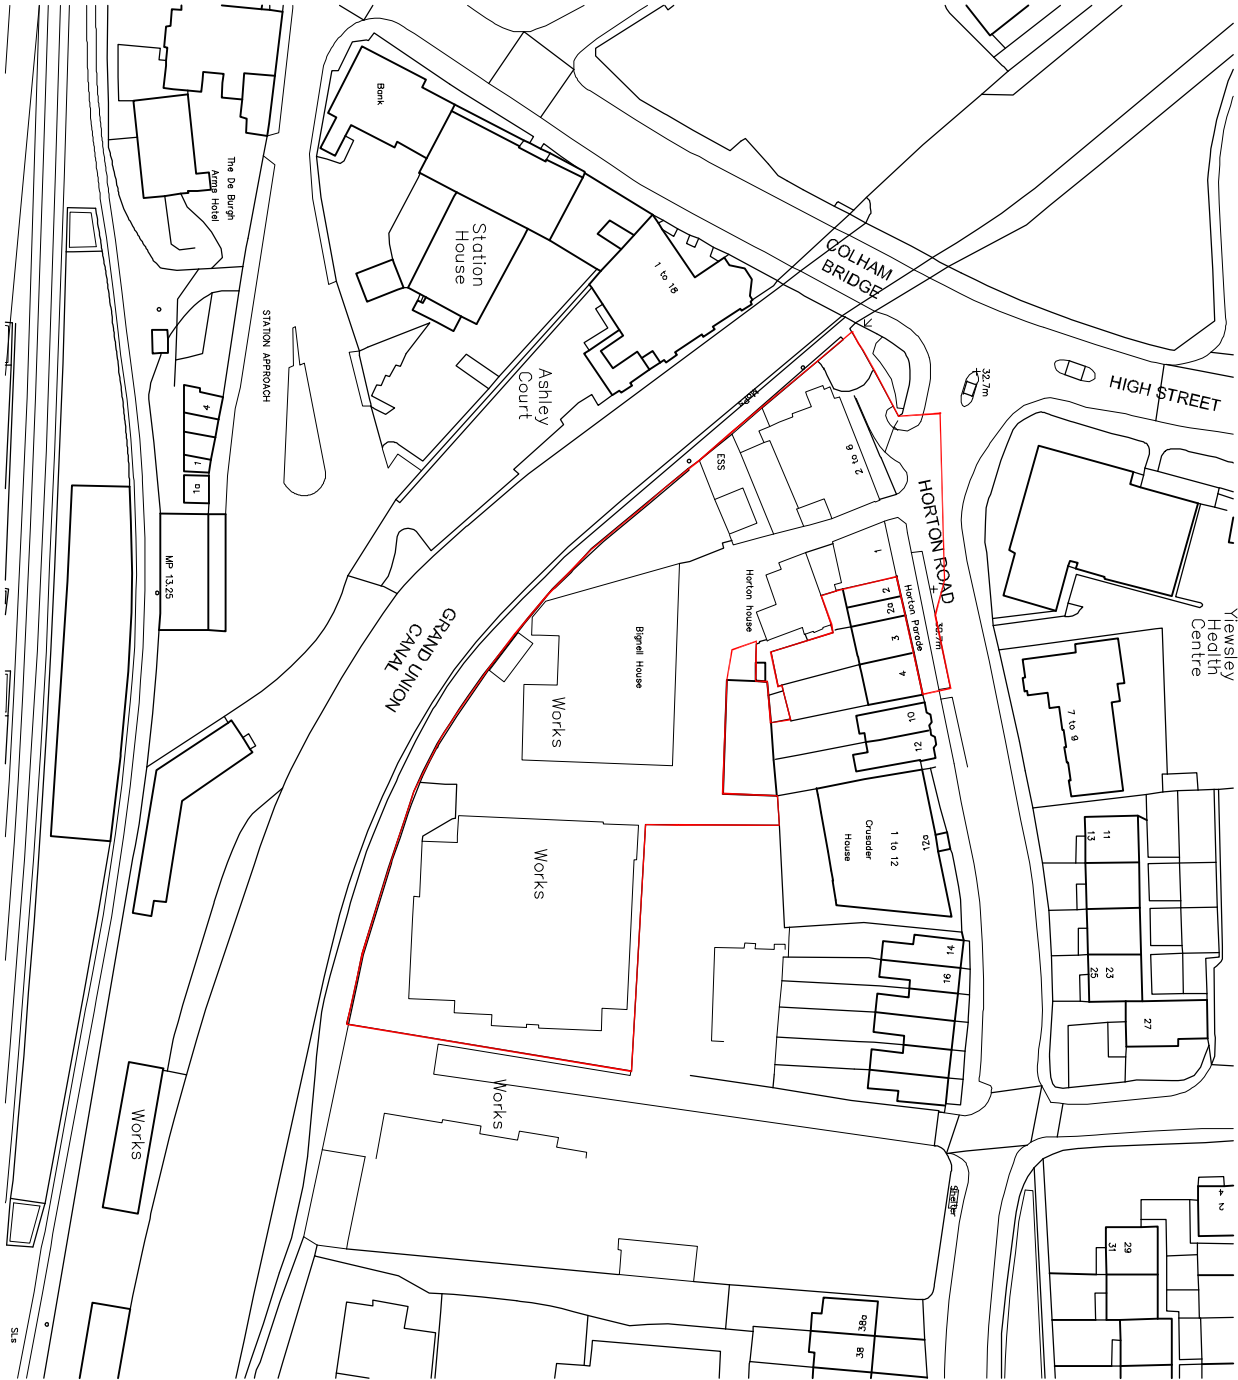

Ordnance Survey (c) Crown Copyright 2015. All rights reserved. Licence number 100022432
Crown Copyright. All rights reserved. Licence number AR100000013, 7 July 2015_12 month licence

Notes

Notes/revisions:

Rev	Date	Drwn	Chkd
A	14.12.2016	JM	KP
Planning Issue			

PLANNING ISSUE	
Date: Sep.2016	Client: PCDF III (West Drayton) LLP
Drawn: TM	Project: Horton Road
Check:	Title: Location Plan
Scale: 1:1250 @ A3	Dwgno: 15.214 / D01
	Revision: A

