
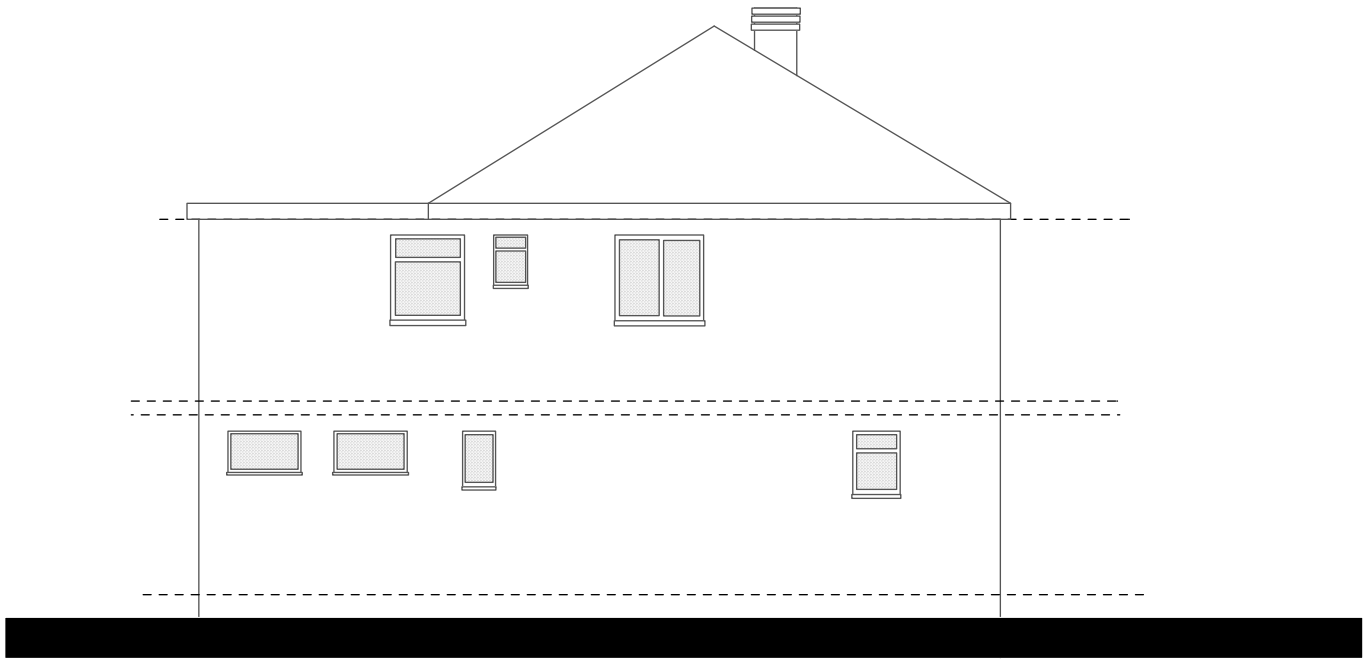


SIDE ELEVATION

ROOF	-	Plain roof tiles dark brown
WALLS	-	Render painted white
WINDOWS	-	UPVc white frame double glazed
DOORS	-	UPVc white frame double glazed.
RWP & GUTTERS	-	UPVc black

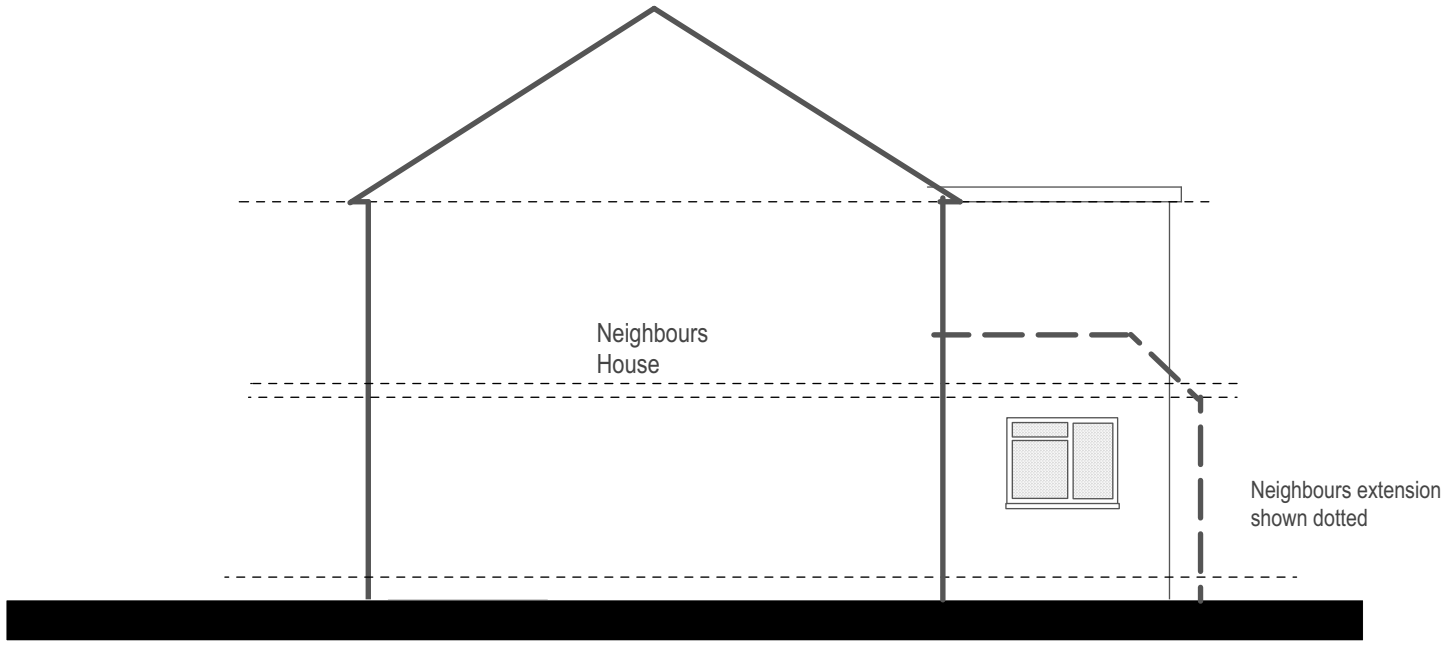

SIDE ELEVATION

EXISTING

ELEVATIONS

SSK Architects Ltd chartered practice
tel : 07905 03 39 30
email : sskarchitects@gmail.com

scale - 1 : 100 @ A3

0 1m 2m 3m 4m 5m 6m 7m 8m 9m

Purpose - Householder Planning Application

All dimensions to be checked on site.	project	date	dwg. no.	rev.
© SSK architects owns the copyright of this drawing which must not be reproduced in whole or part without the written permission.	**9 Cranmer Close, Ruilsip, HA4 9QF**	21/05/16	06	