



Householder Application for Planning Permission
for works or extension to a dwelling.
Town and Country Planning Act 1990
This drawing for planing aplication only
This drawing is © P.J.Stasch Architect 2020
Copyright
Plans, drawings and material submitted to the council
are protected by the Copyright Acts (Section 47, 1988 Act).
You may only use material which is downloaded
or printed for consultation purposes.
Further copies must not be made without prior written permission
of the copyright owner.

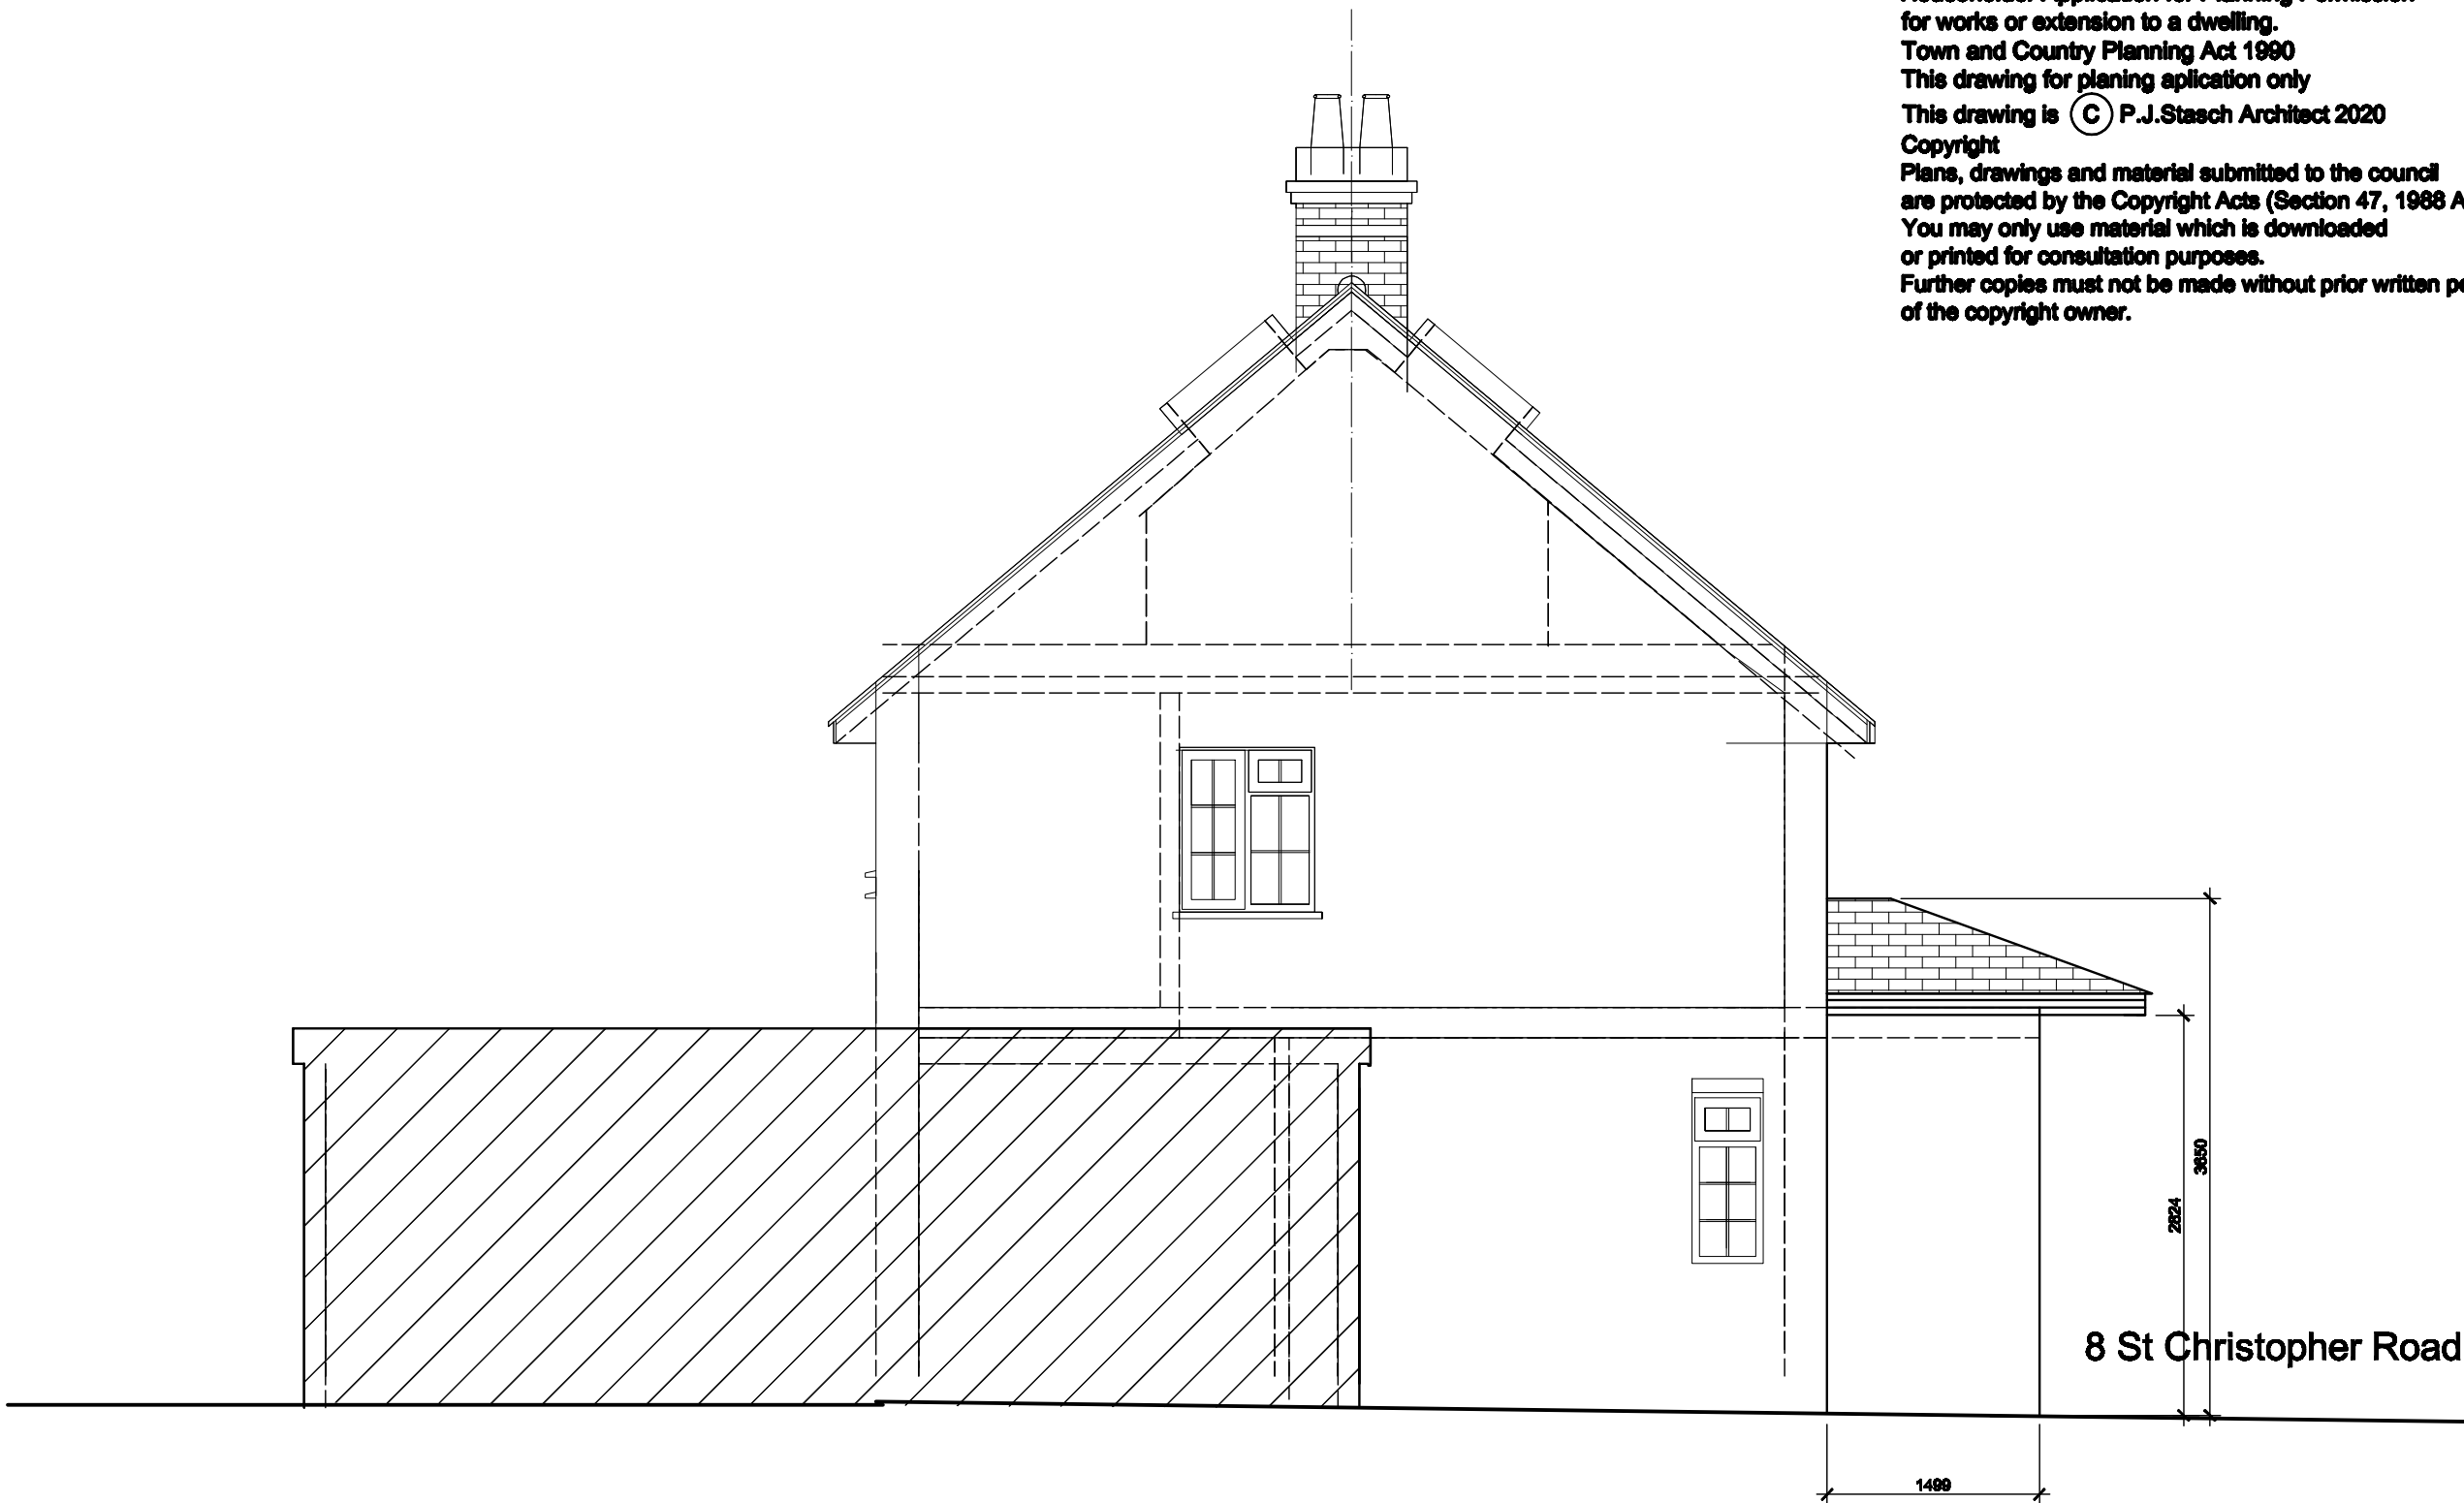

Design requirementsfor the porch:
Minimum length of the lobby up to door leaf 1570mm
Clear effective widths of a single door approach straight-on 800m
Un-obstructive space on leading edge side of door 300mm
Canopy providing shelter and suitable illumination
External level platform in font of door allowing 1200mm clear of door swing

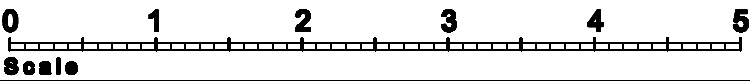

Plans, drawings and material submitted to the council
are protected by the Copyright Acts (Section 47, 1988 Act).
You may only use material which is downloaded
or printed for consultation purposes.
Further copies must not be made without written
prior permission of the copyright owner.

3DArch Studio 2,Panmuir Road London SW20 0PZ Pawel J. Stasch Architect RIBA	Drawing title: Houe extension Flank elevation New proposal- new porch	Job title: 8 St Christopher Road Cowley Uxbridge UB8 3SG	Job no:		Drawing no:	
			C/S/B		Revision suffix:	
			Scale:	Date:	Drawn by:	Checked by:
			1:50@A3	01.05.21	P.J.S.	8