




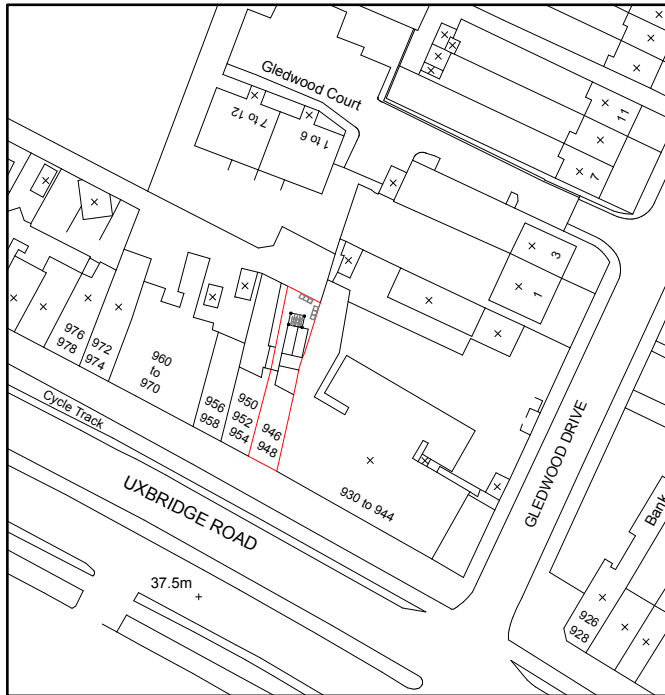



Location Plan
Scale:1:1250

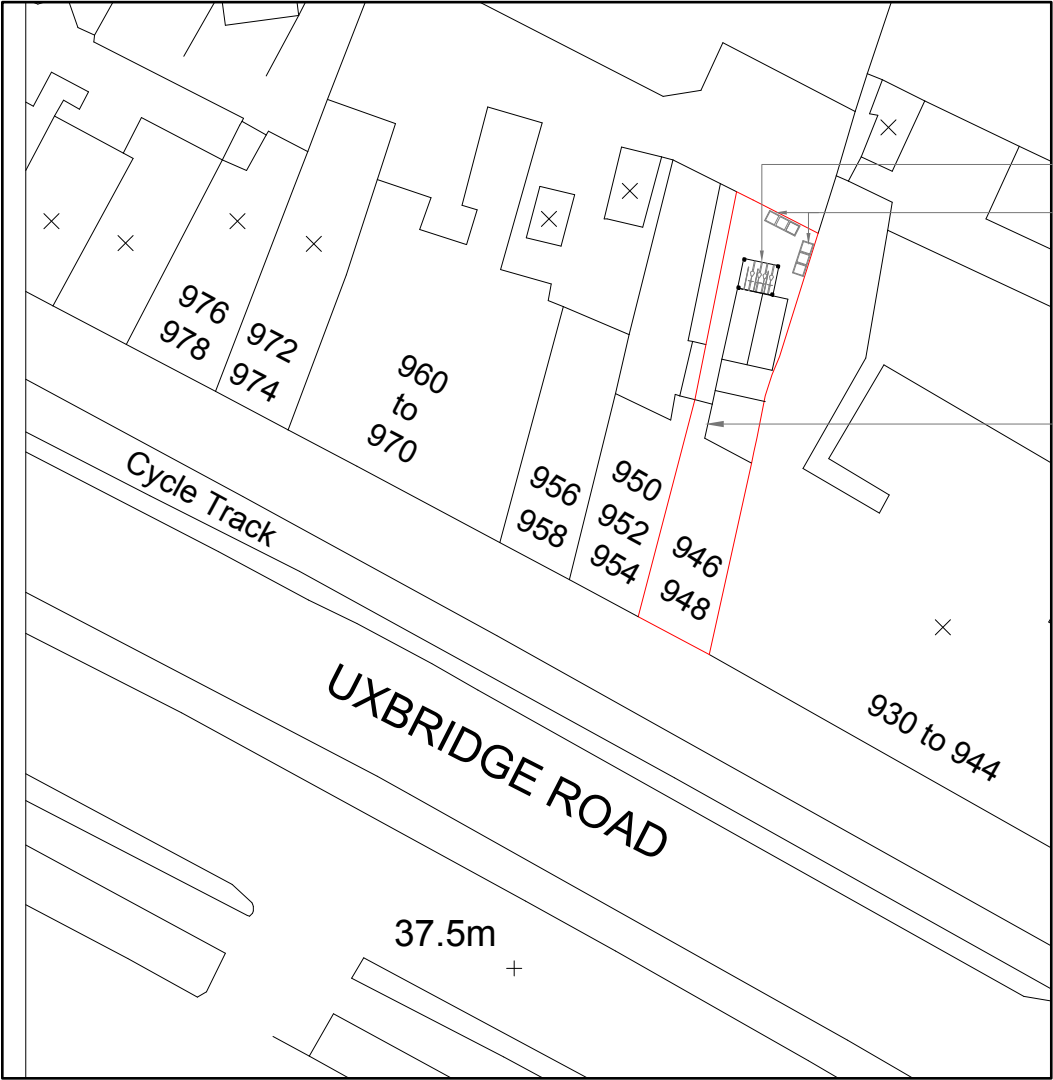

Block Plan
Scale:1:500

- Bicycle Storage
- 3 x General Waste Bin Storage
- 3 x Recycling Waste Bin Storage
- Existing Metal Staircase

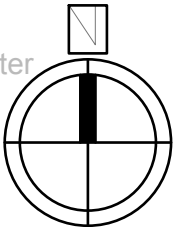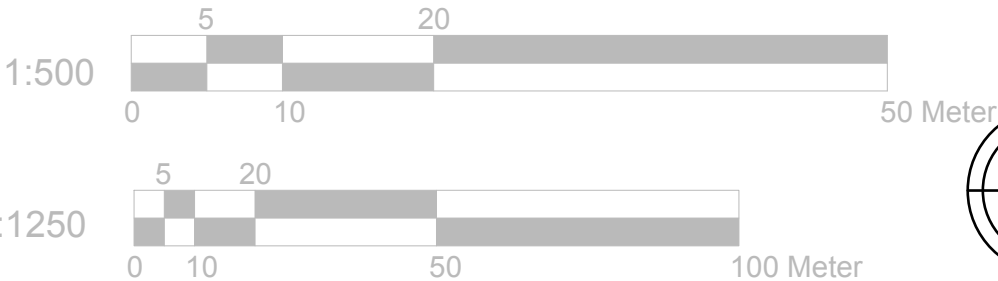

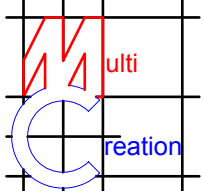	Project: 948 Uxbridge Road Hayes Middlesex UB4 0RL	Title: Location and Block Plan	Scale: 1:1250/500 @ A4				
			Date: 08/12/2015				
			Drawing No.: 3043 - 06/FP				
			Revision				
239 Western Road, Southall, Middx, UB2 5HS Tel: 020 8571 1369 info@multicreation.co.uk							