
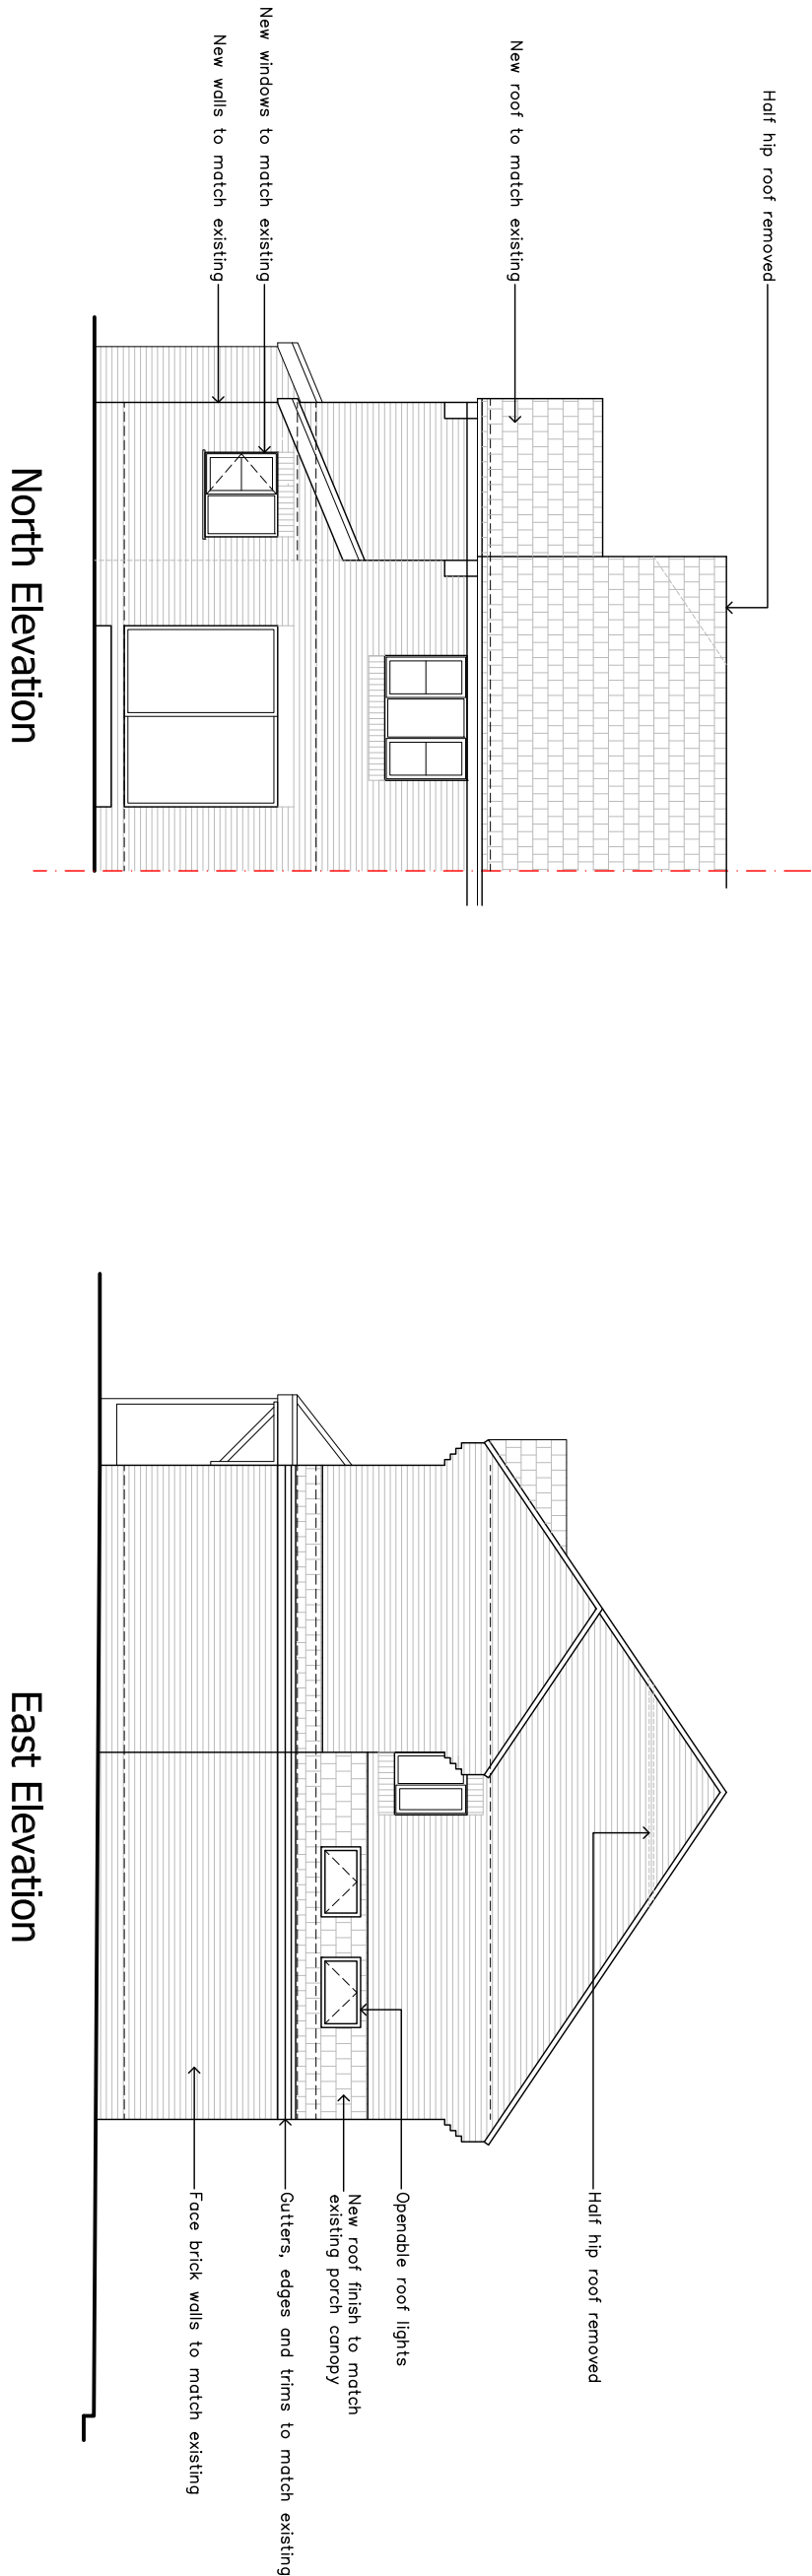


Notes:

All dimensions to be verified on site. Do not scale this drawing. All discrepancies to be clarified with the project architect. This drawing is the property of kerl barr Architects Ltd and is to be used on the condition it is not reproduced, reformed or disclosed to any unauthorised person, either wholly or in part without written consent of kerl barr Architects Ltd. This drawing is to be read in conjunction with all relevant consultation drawings and drawings and specifications. Ordnance Survey material is used with the permission of The Controller of HMSO. Crown copyright AR 159670.

Scale 1:100 0 1000 2000

Drawings may be scaled for the purposes of a Planning Application

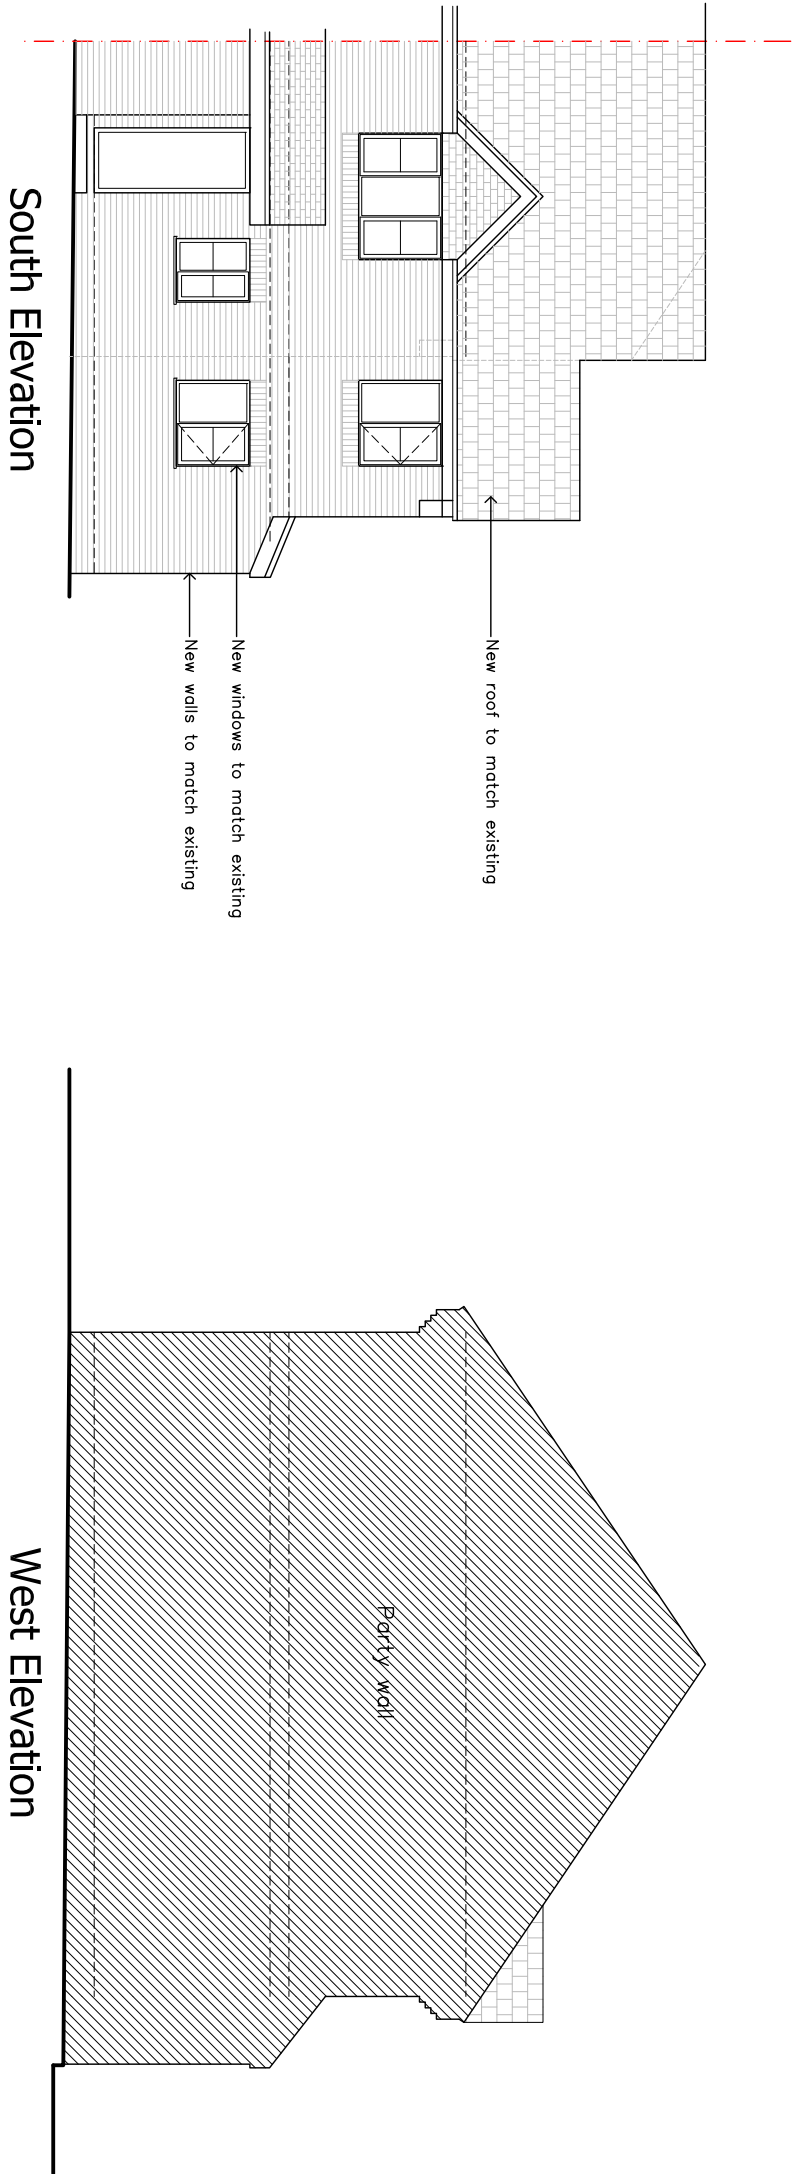

Proposed Elevations

Scale: 1:100

03	Issued for Planning Application	K8	08.12.16
02	Revisions as clouded	K8	04.12.16
01	Initial Issue	K8	23.11.16
REV:	DESCRIPTION:	BY:	DATE:
STATUS: PLANNING			
kerl barr architects ltd			
64 Harcourt Road Bursley, W023 3PE 07980956520 k-b-a.co.uk			
CLIENT: Mr Hutchinson & Ms Romero			
PROJECT: Port Single Port Double Storey Side Extension at 4 Theodora Way Pinner HA5 2RA			
TITLE: PROPOSED ELEVATIONS			
SCALE AT A2:	DATE:	DRAWN:	CHECKED:
as indicated	08.11.16	K8	K8
PROJECT NO:	DRAWING NO:	REVISION:	
1649	026	03	