


Note: Further details are supplied within Landscape Specification & Implementation document

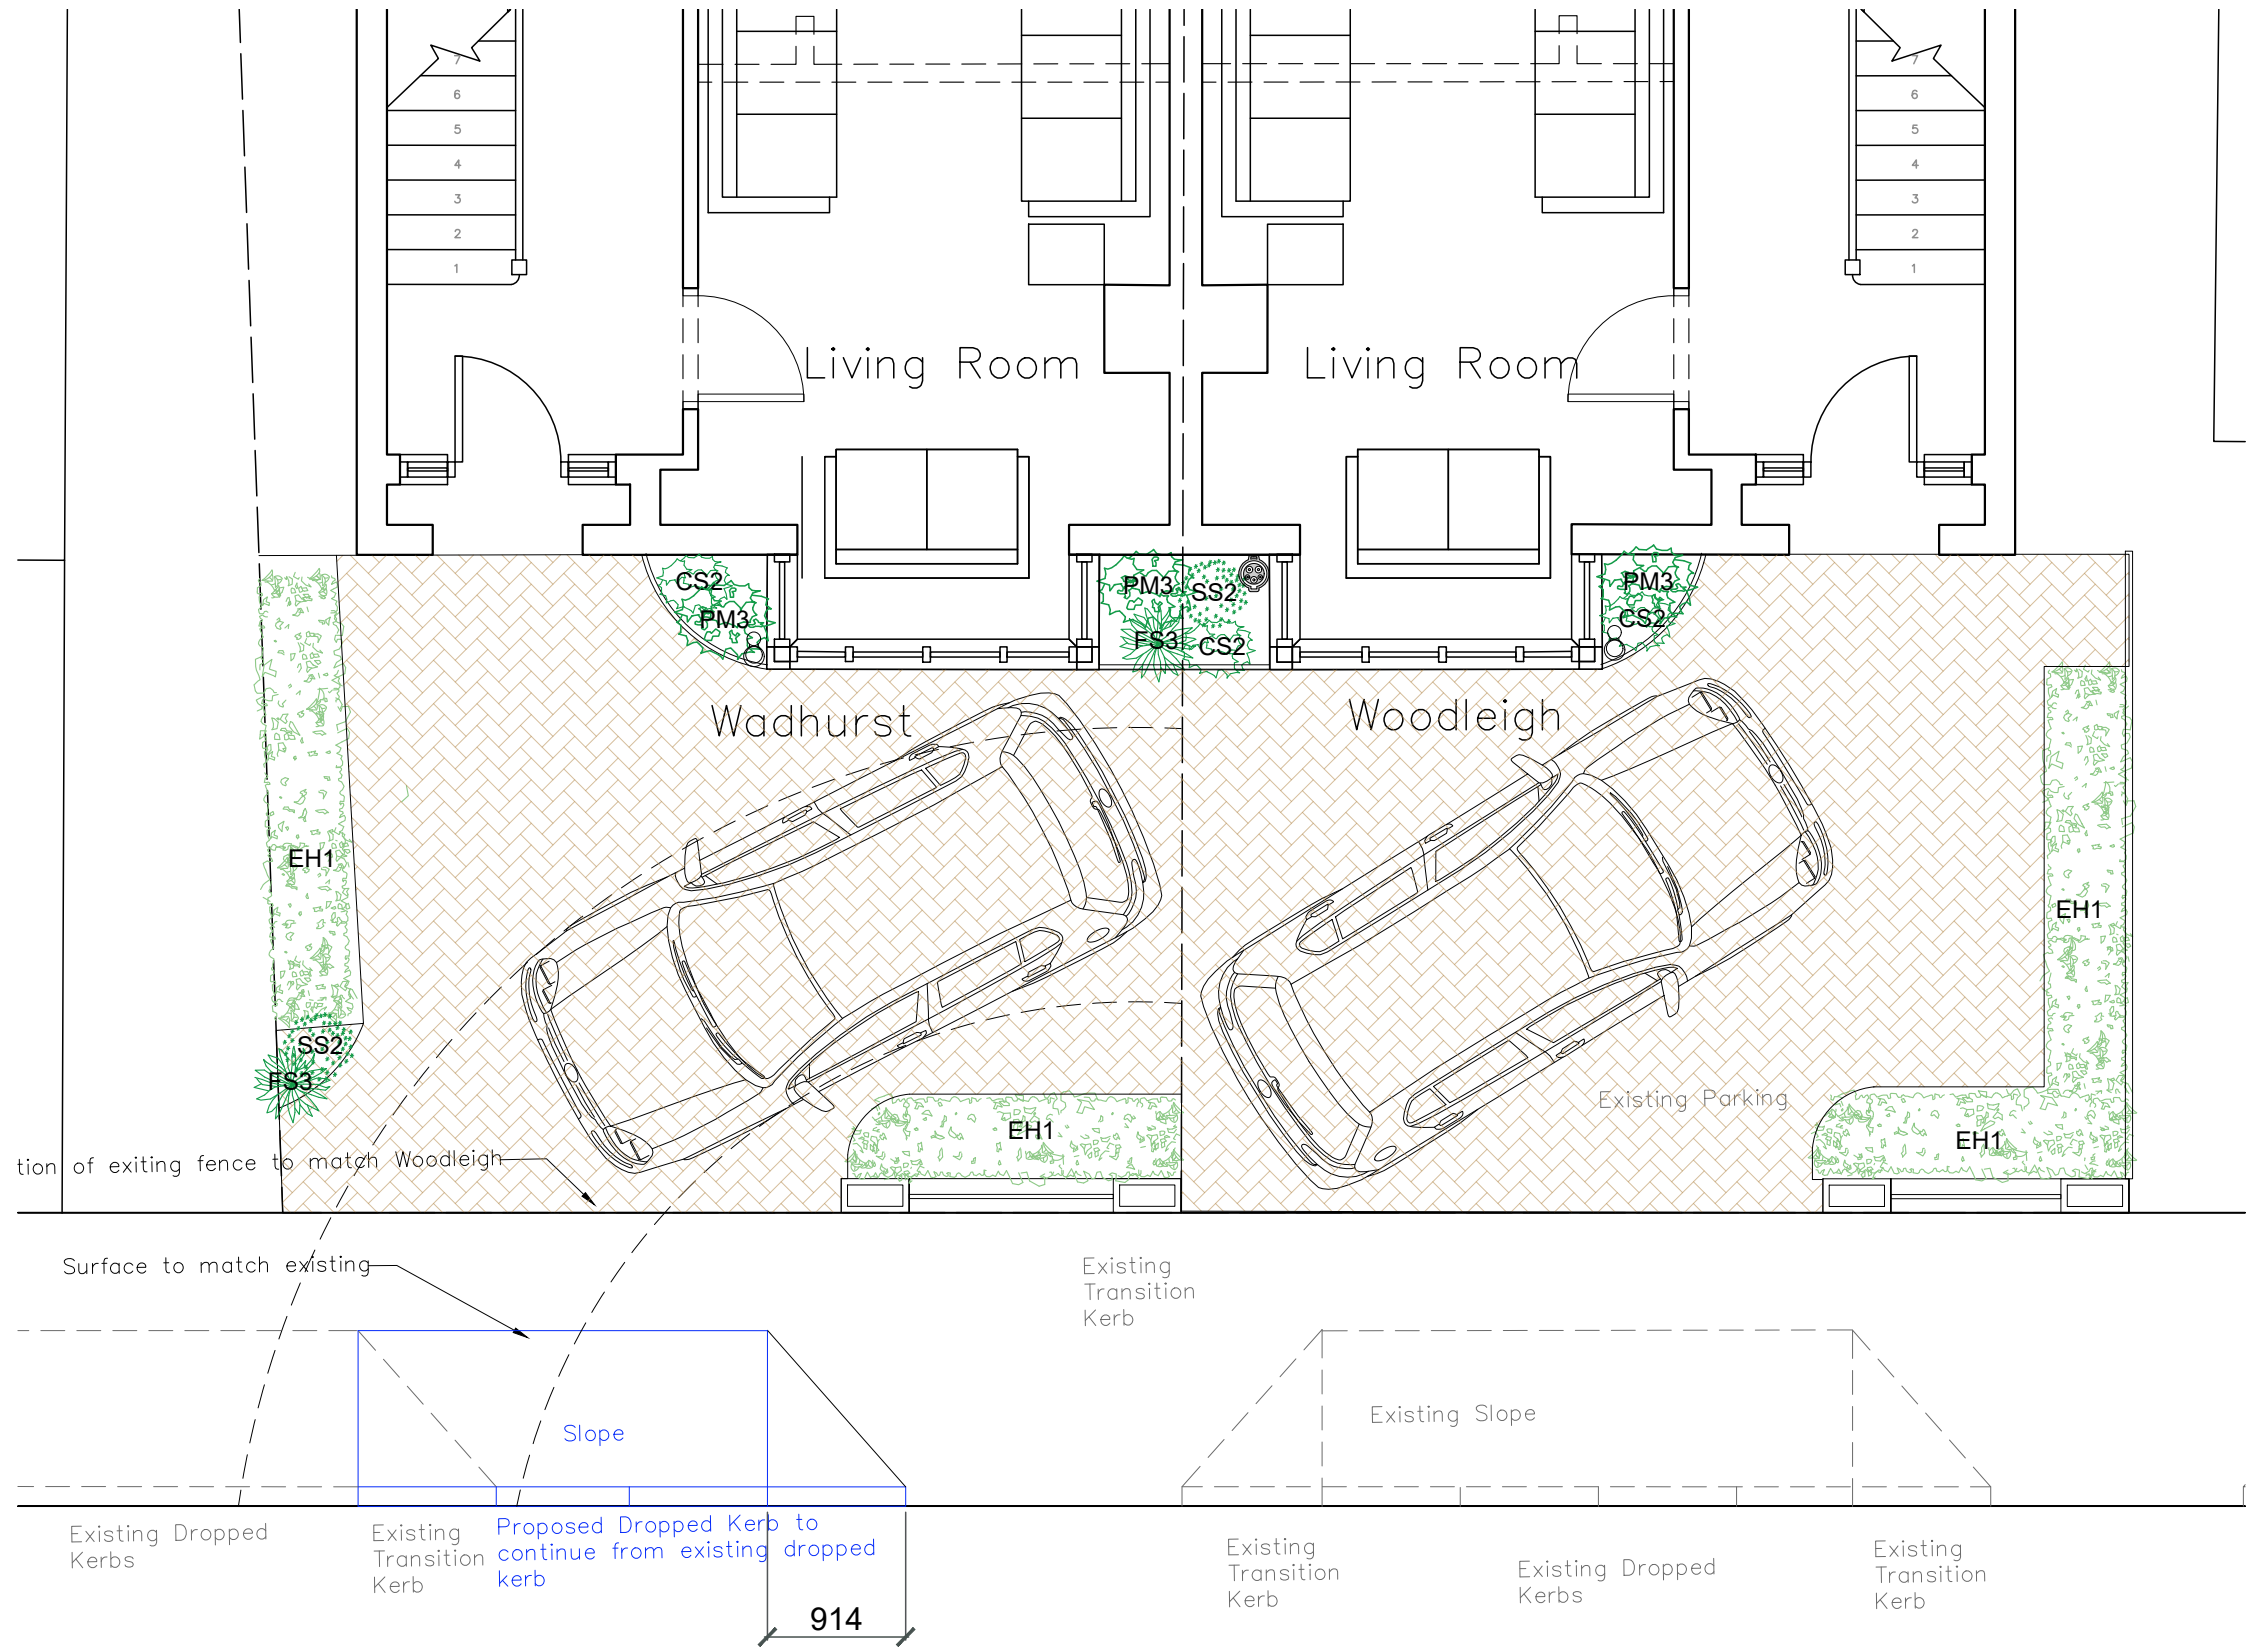

SOFT LANDSCAPE

EVERGREEN HEDGES
EH1 Compact Laurel hedging



SHRUB SPECIES
SS2 Cytisus scoparius 'Common Broom'



FERN SPECIES
FS3 Dryopteris affinis 'Cristata The King'



CLIMBER SPECIES
CS2 Rosa canina 'Dog Rose'



PLUG SPECIES PLANTING
PM3 Echium vulgare



CONDITION 4: Details of Soft Landscaping

PROPOSED GROUND FLOOR

Ref.	Revision	Date	By	CTFoo Associates Chartered Architects Design Consultants SUITE 5 Wesley Chambers Queens Road Aldershot, Hants GU11 3JD VAT No. 521713086 Tel. 01252 315 170 Fax. 01252 315 176 E-mail address : ctfoo@btconnect.com Website address : www.ctfooarchitects.co.uk	Project: Wadhurst and Woodleigh, Chiltern View Road, Uxbridge, UB8 2PF		
A	Specification change	10.021.2021	SN		ALL DIMENSIONS TO BE CHECKED ON SITE ONLY TO BE SCALED FOR PLANNING AND BUILDING REGULATIONS	Scale: A3 @ 1:50	Date: 02-12-2020
				Client : MR AMID YUSSOF and JAN MANDOZAI	Job number: 1640	Drawing number: 4/6	Revision: A