




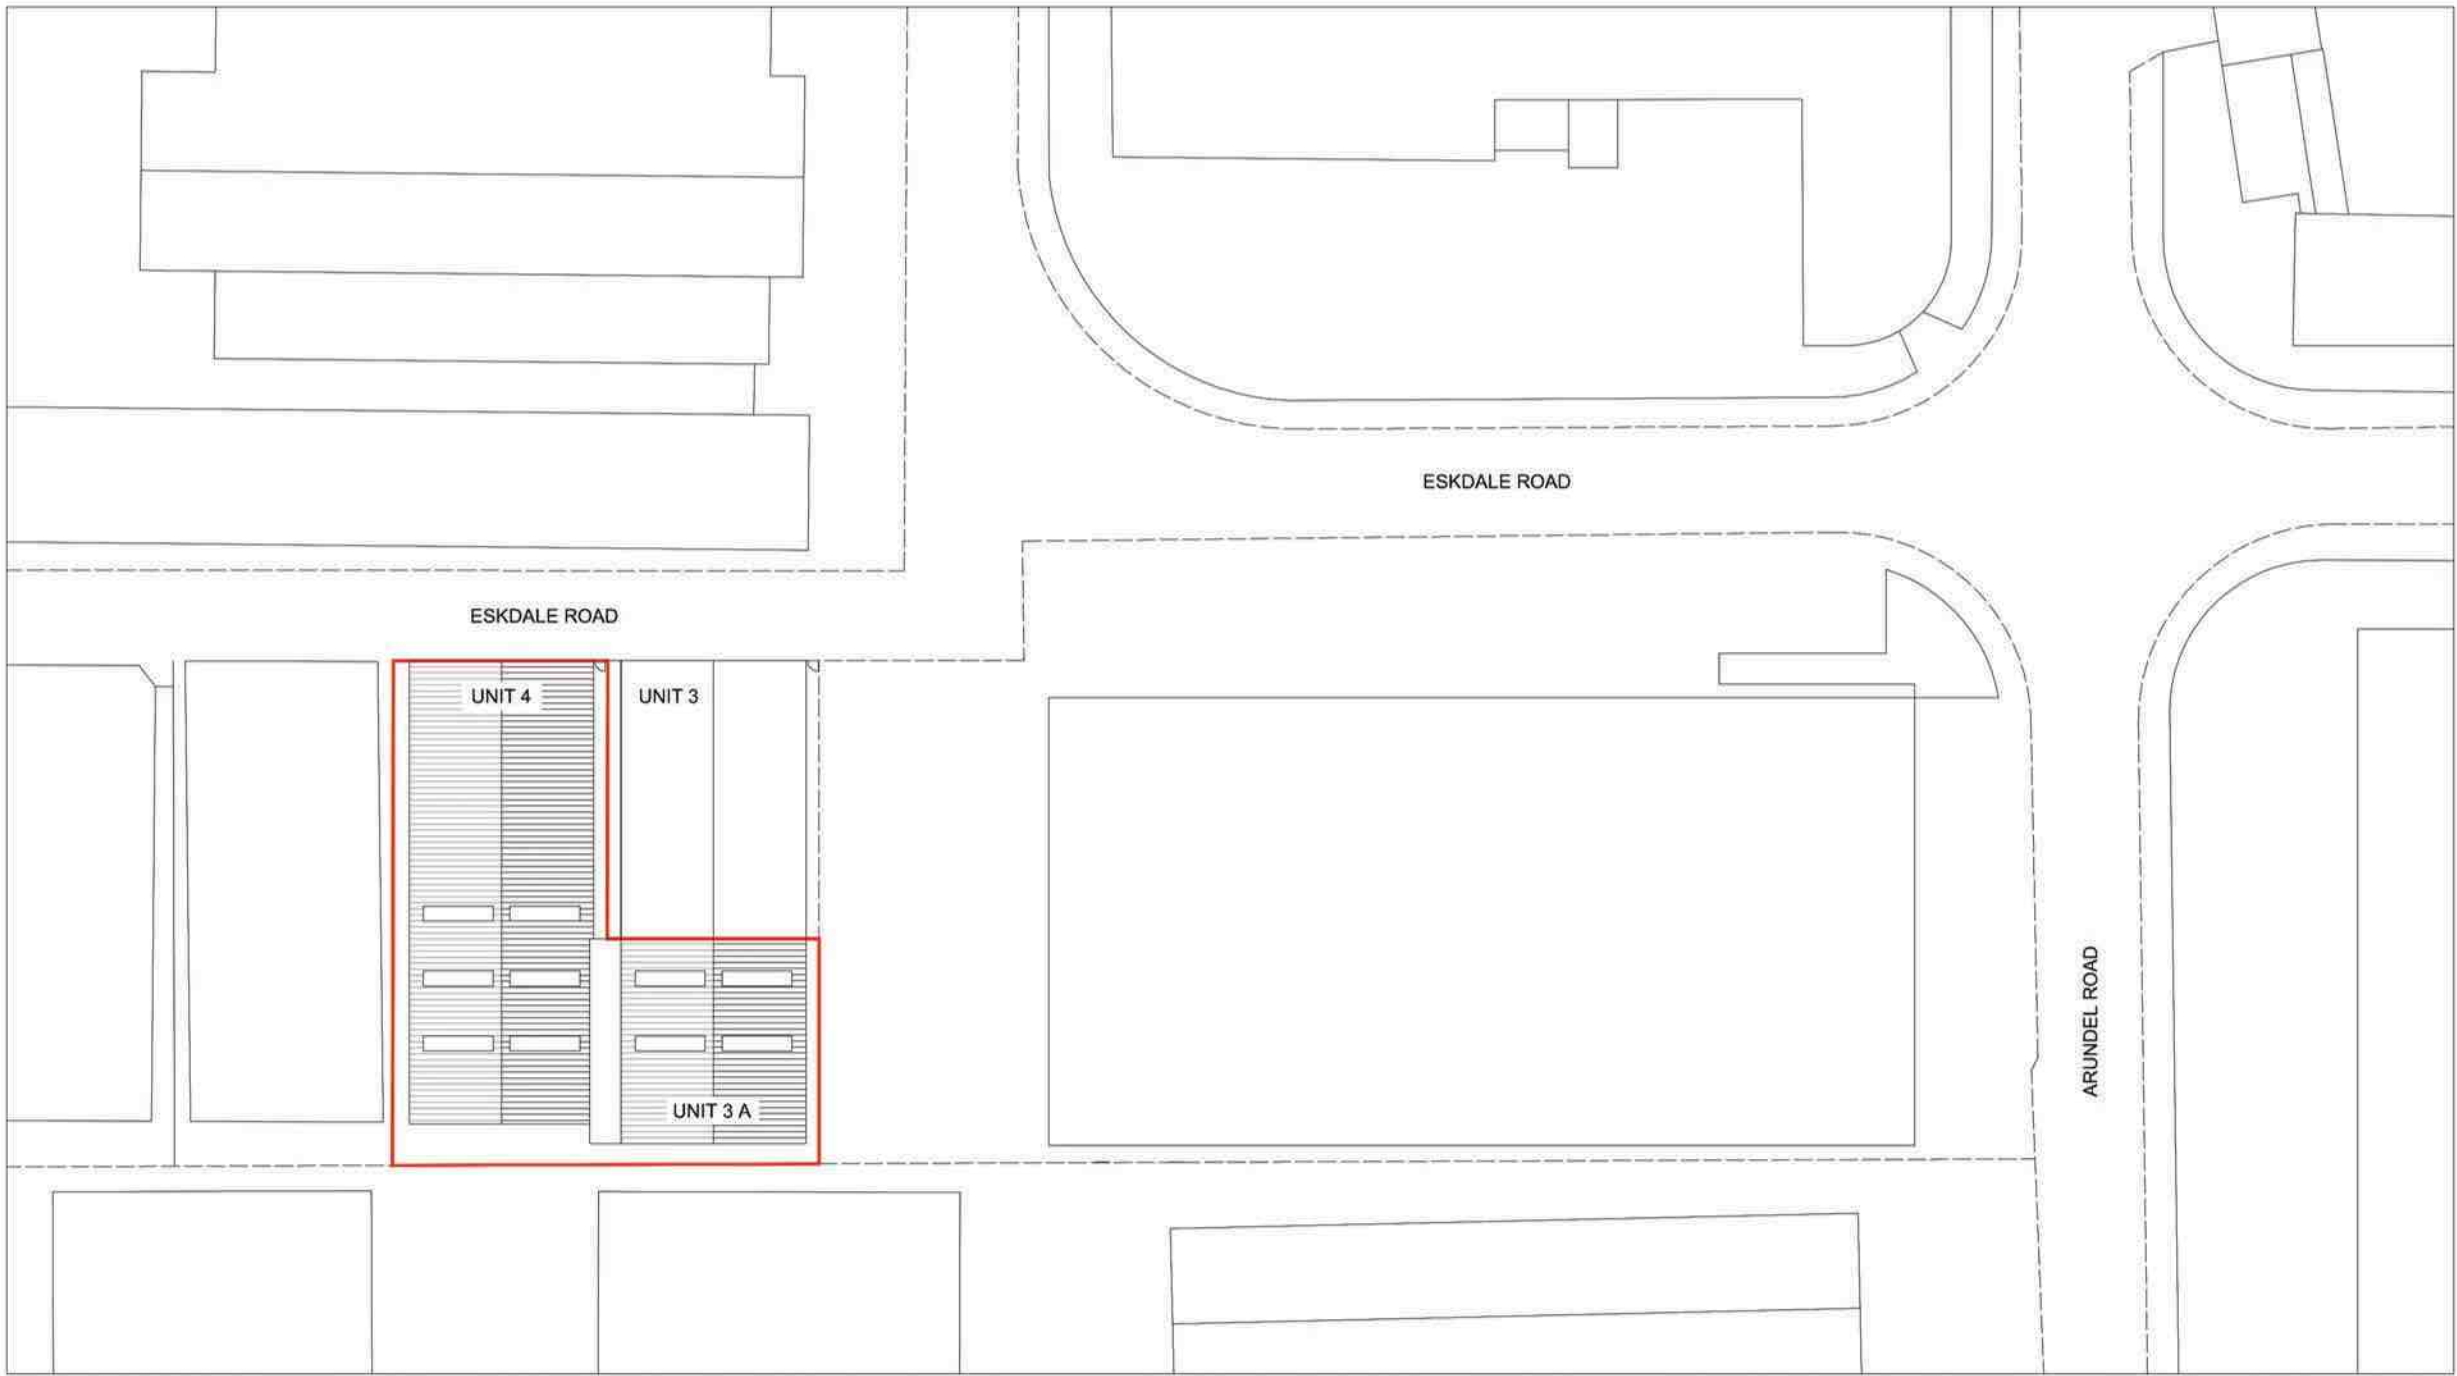

BLOCK PLAN - PREVIOUSLY APPROVED 1:500

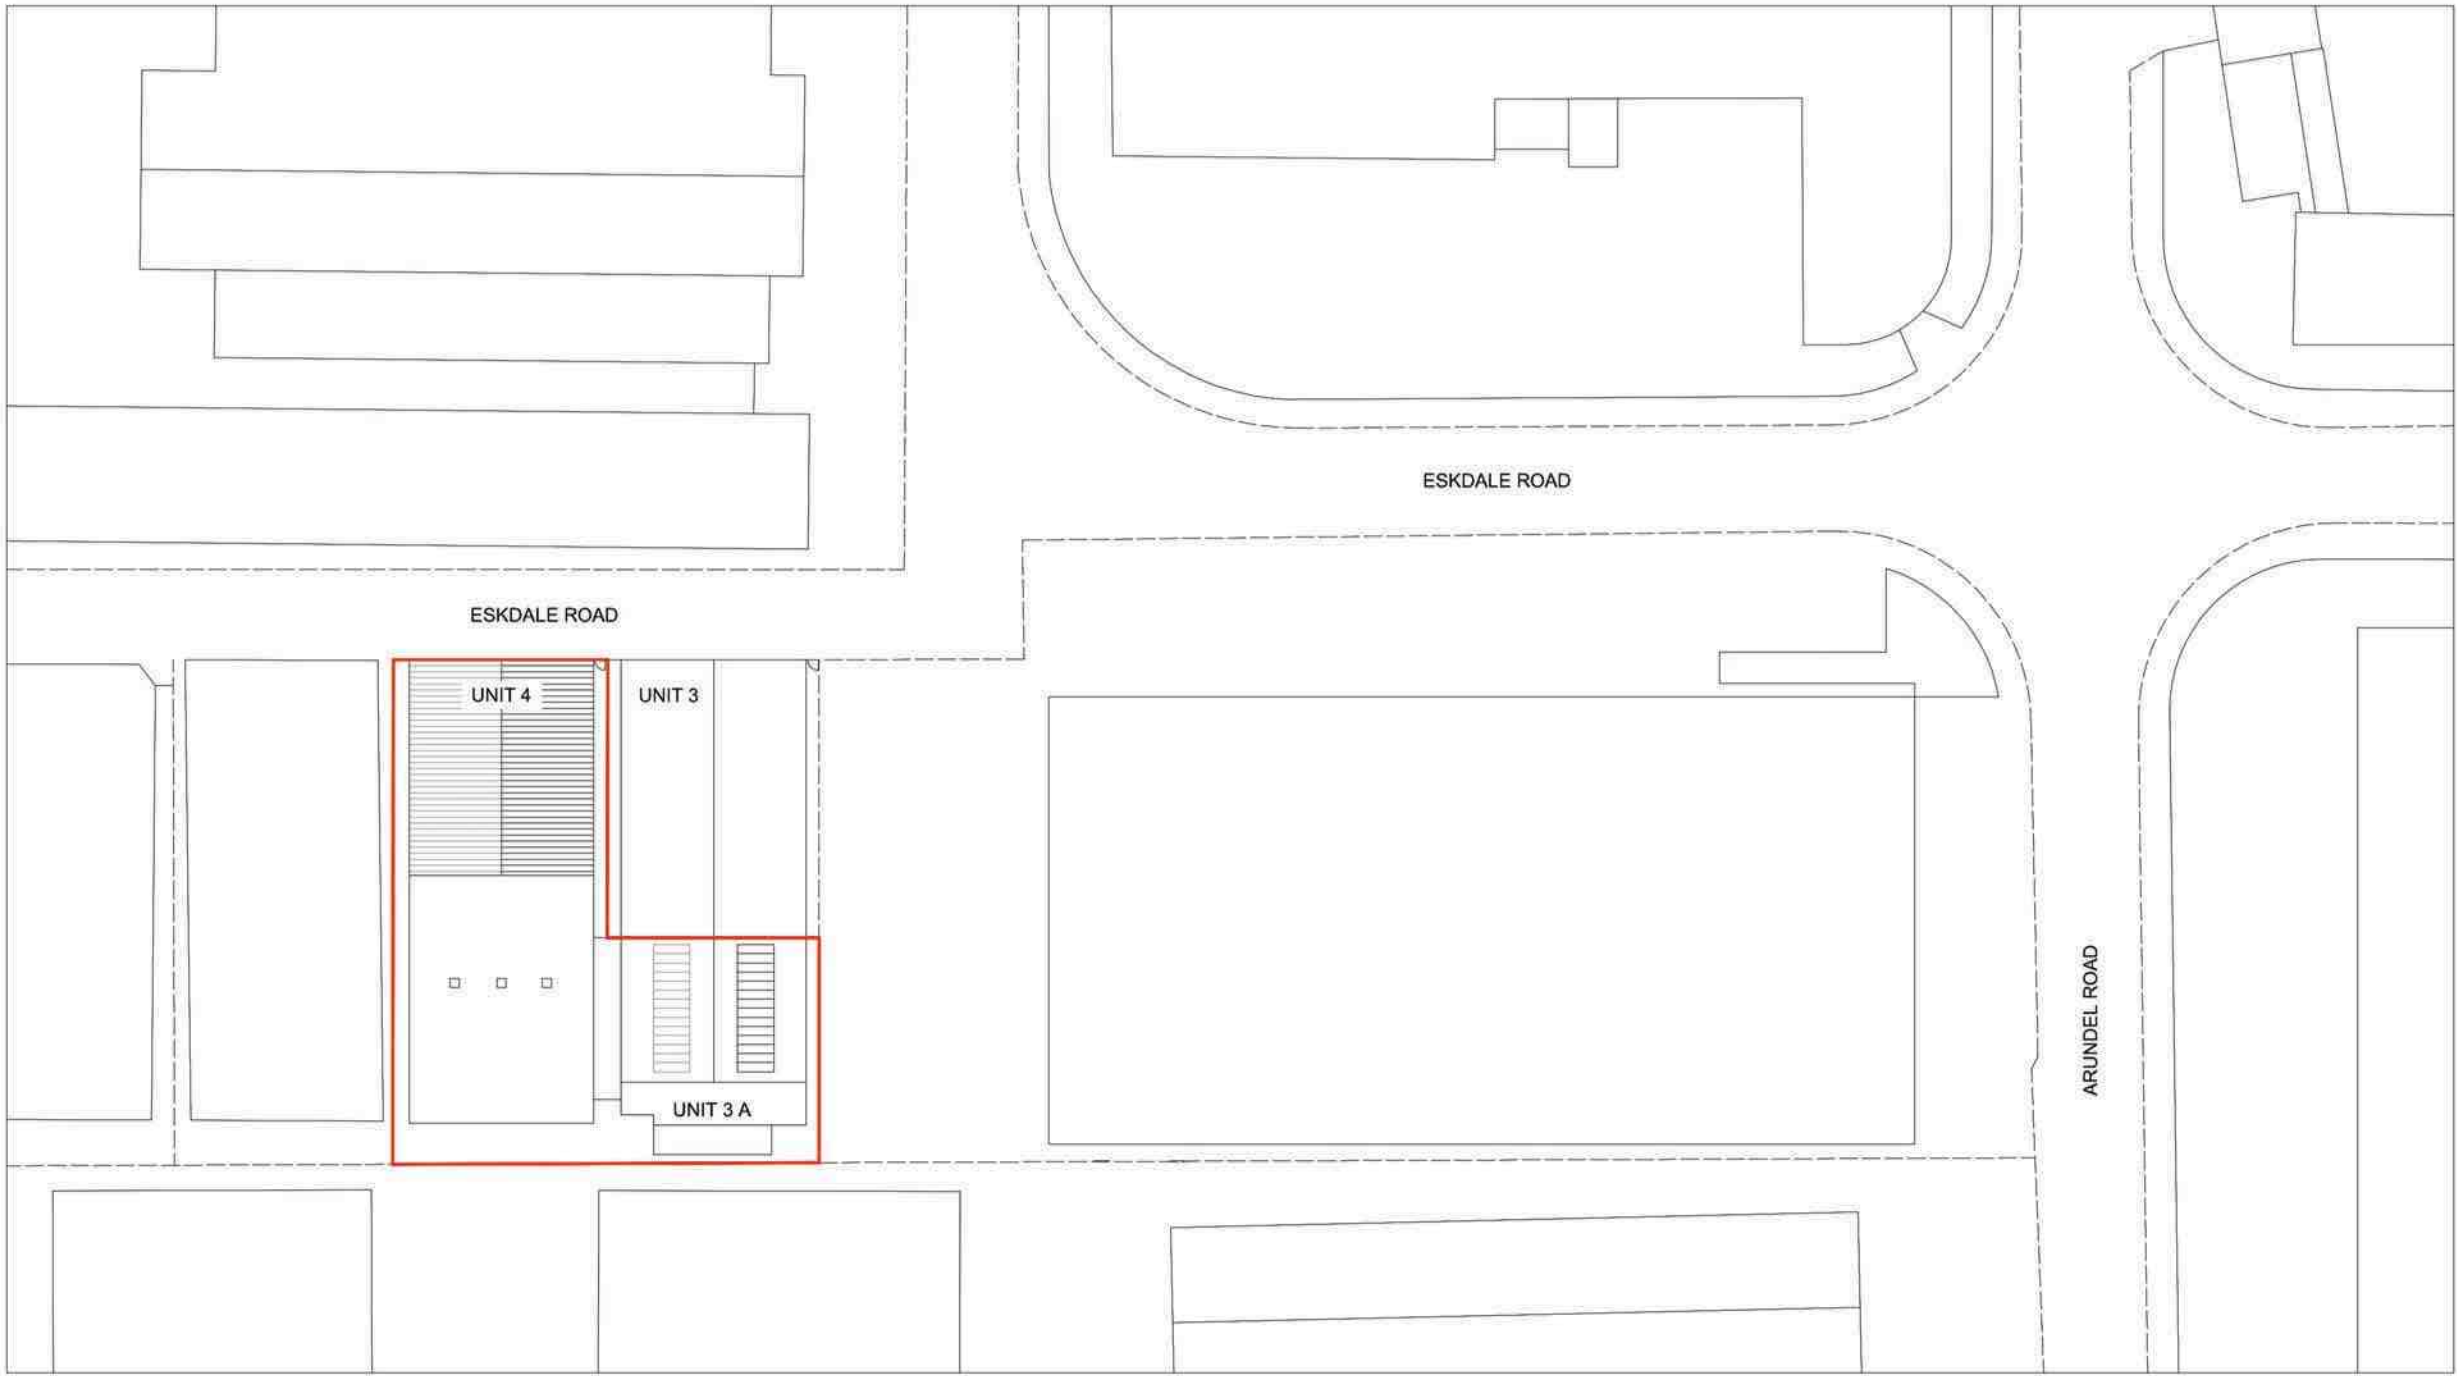

BLOCK PLAN - EXISTING 1:500

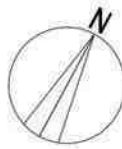

AMENDMENTS	DATE	REV.
------------	------	------

COPYRIGHT RESERVED		
--------------------	--	--

ALL SCALED DIMENSIONS MUST BE VERIFIED ON SITE		
--	--	--

JOB

3 A & 4 ESKDALE ROAD
UXBRIDGE
UB8 2RT

CLIENTS

ASHOK SHARMA

DRAWING

BLOCK PLANS - EXISTING, PROPOSED

DALE VENN ARCHITECTS

Architects, Planners & Surveyors

HIGH HOUSE, HARLINGTON ROAD,
HILLINGDON, MIDDLESEX 01895-237345

SCALE 1:500 @ A1	DRAWING No.	REV.
DATE MAR '16	4872-6	
DRAWN DA		
CHECKED DV		