


# Section X-X

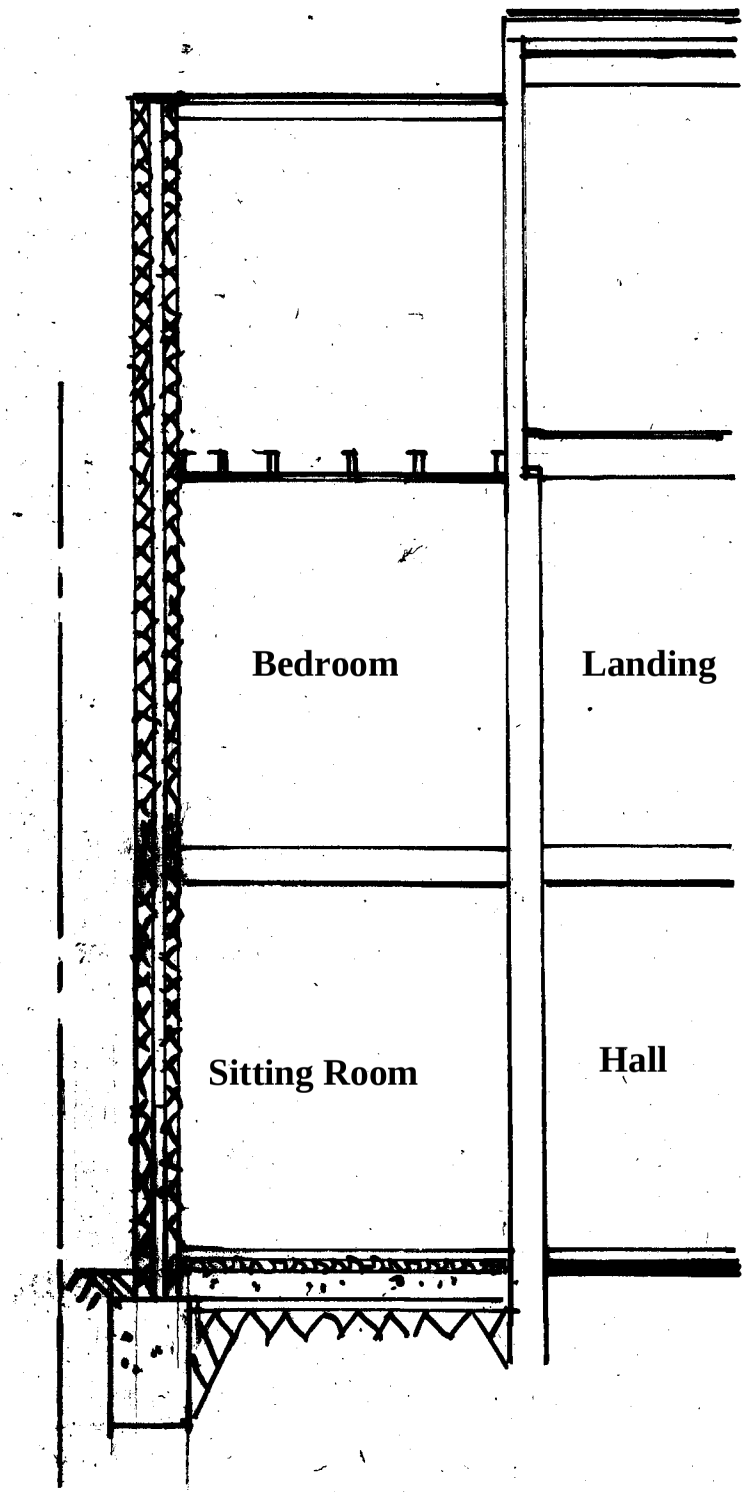


# Section Y-Y

| Amendments | Date |
|---|---|
| | |
| | |
| | |

Client
**Mr & Mrs Choudhry**

Site Address
**119 Sweetcroft Lane**
**Uxbridge**
**Middlesex**
**UB10 9LQ**

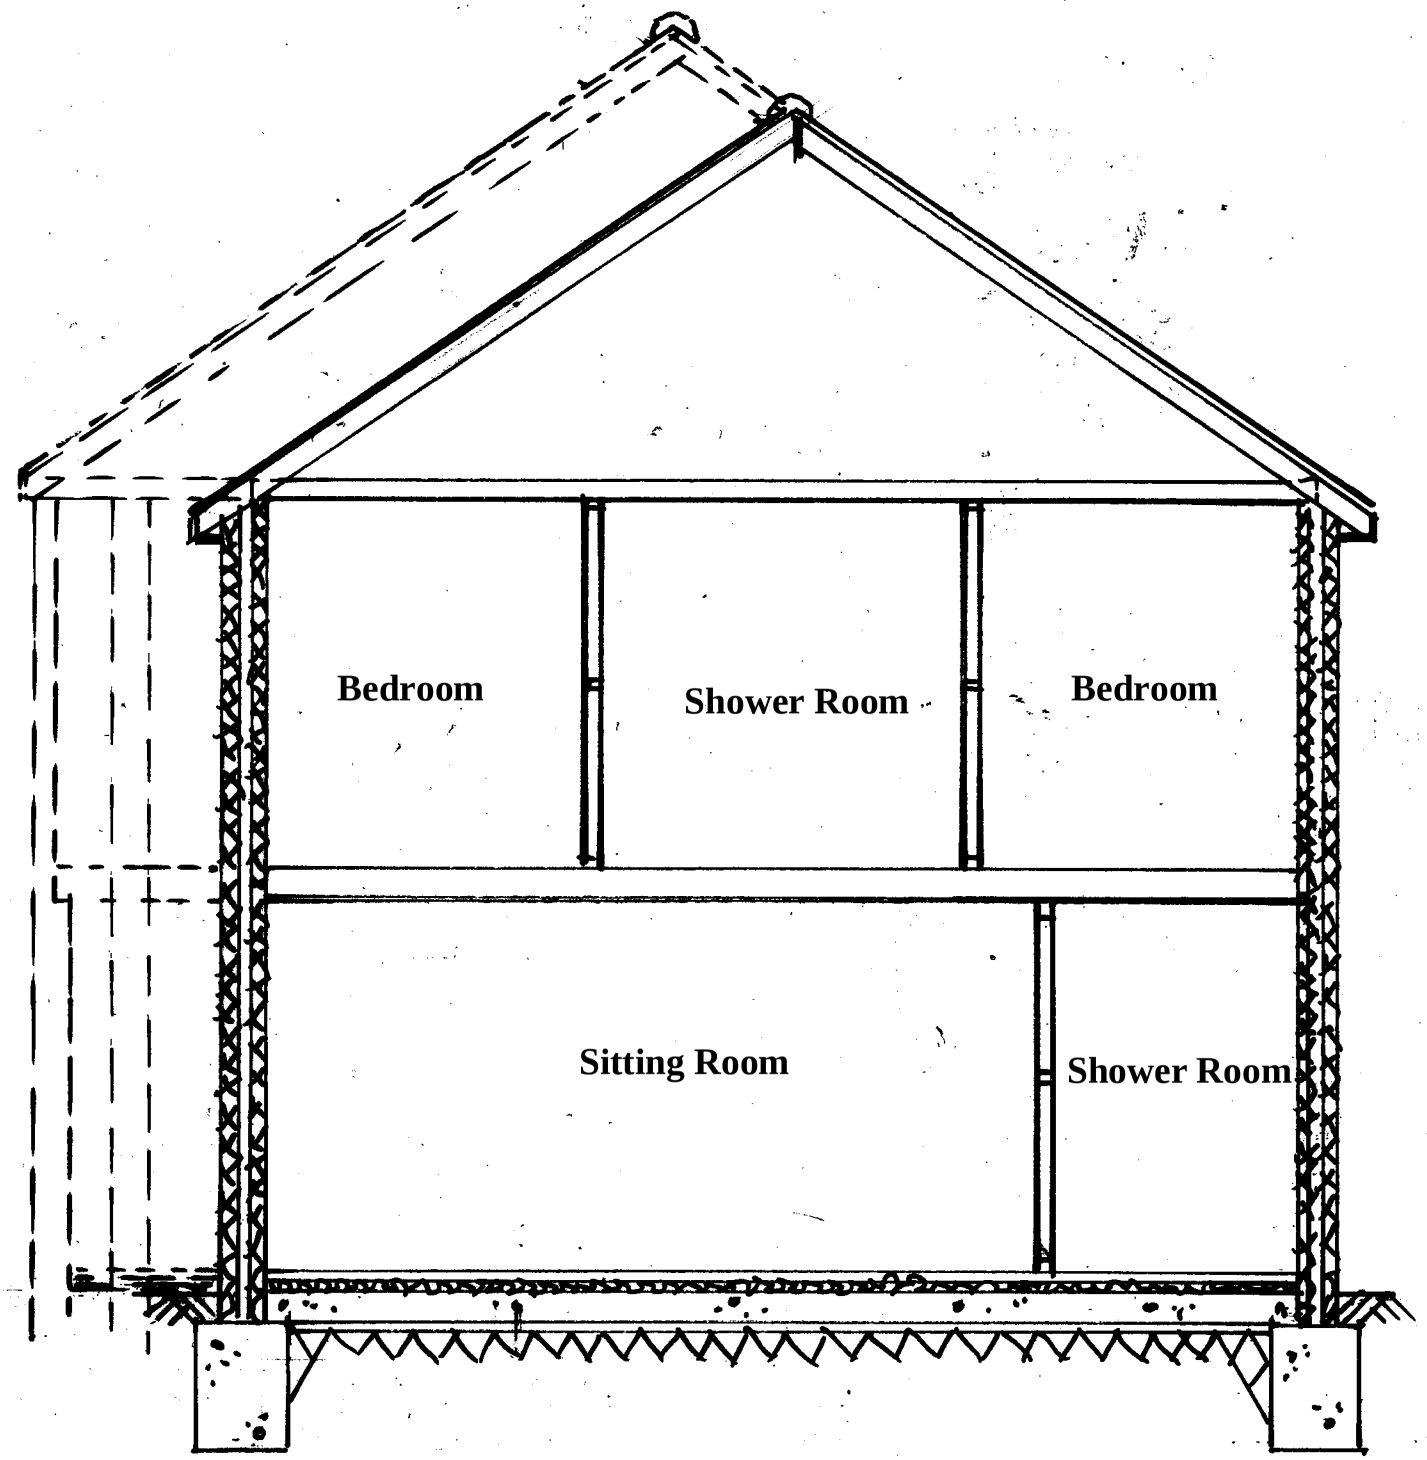Proposal **Loft Conversion**

Drawing Title **Sections**

Date **03/02/24** Drawn **S. Burrows**

Scales **1:50**

DWG NO. **S4552/5** REV