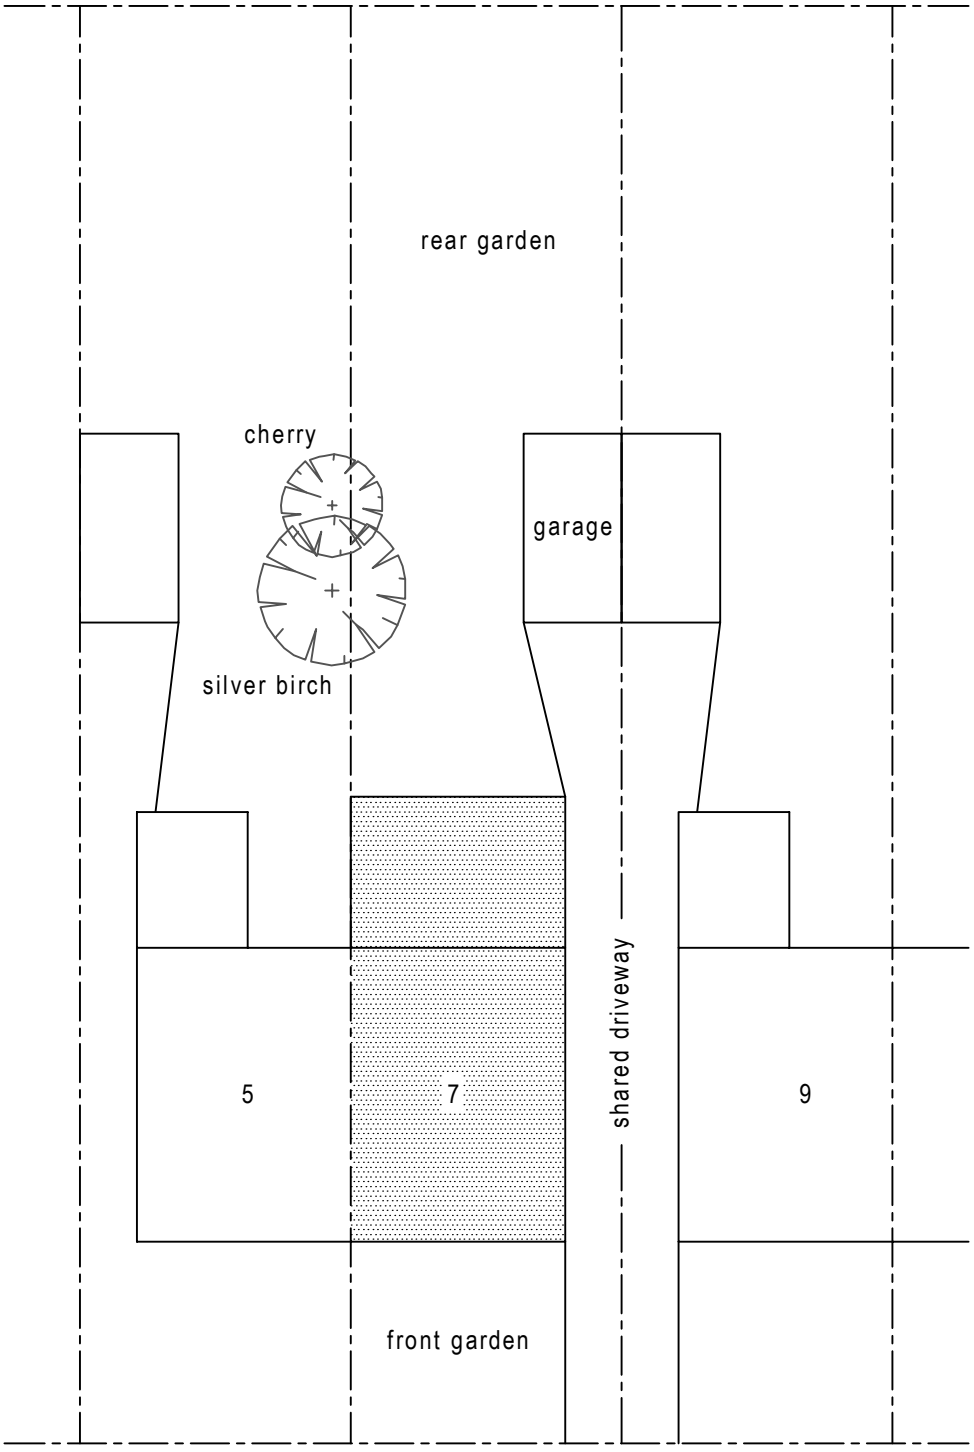


7 Tavistock Road
Ickenham
UB10 8PW

Loft Conversion

Site Plan

1:200 on A4

160525 / 02