



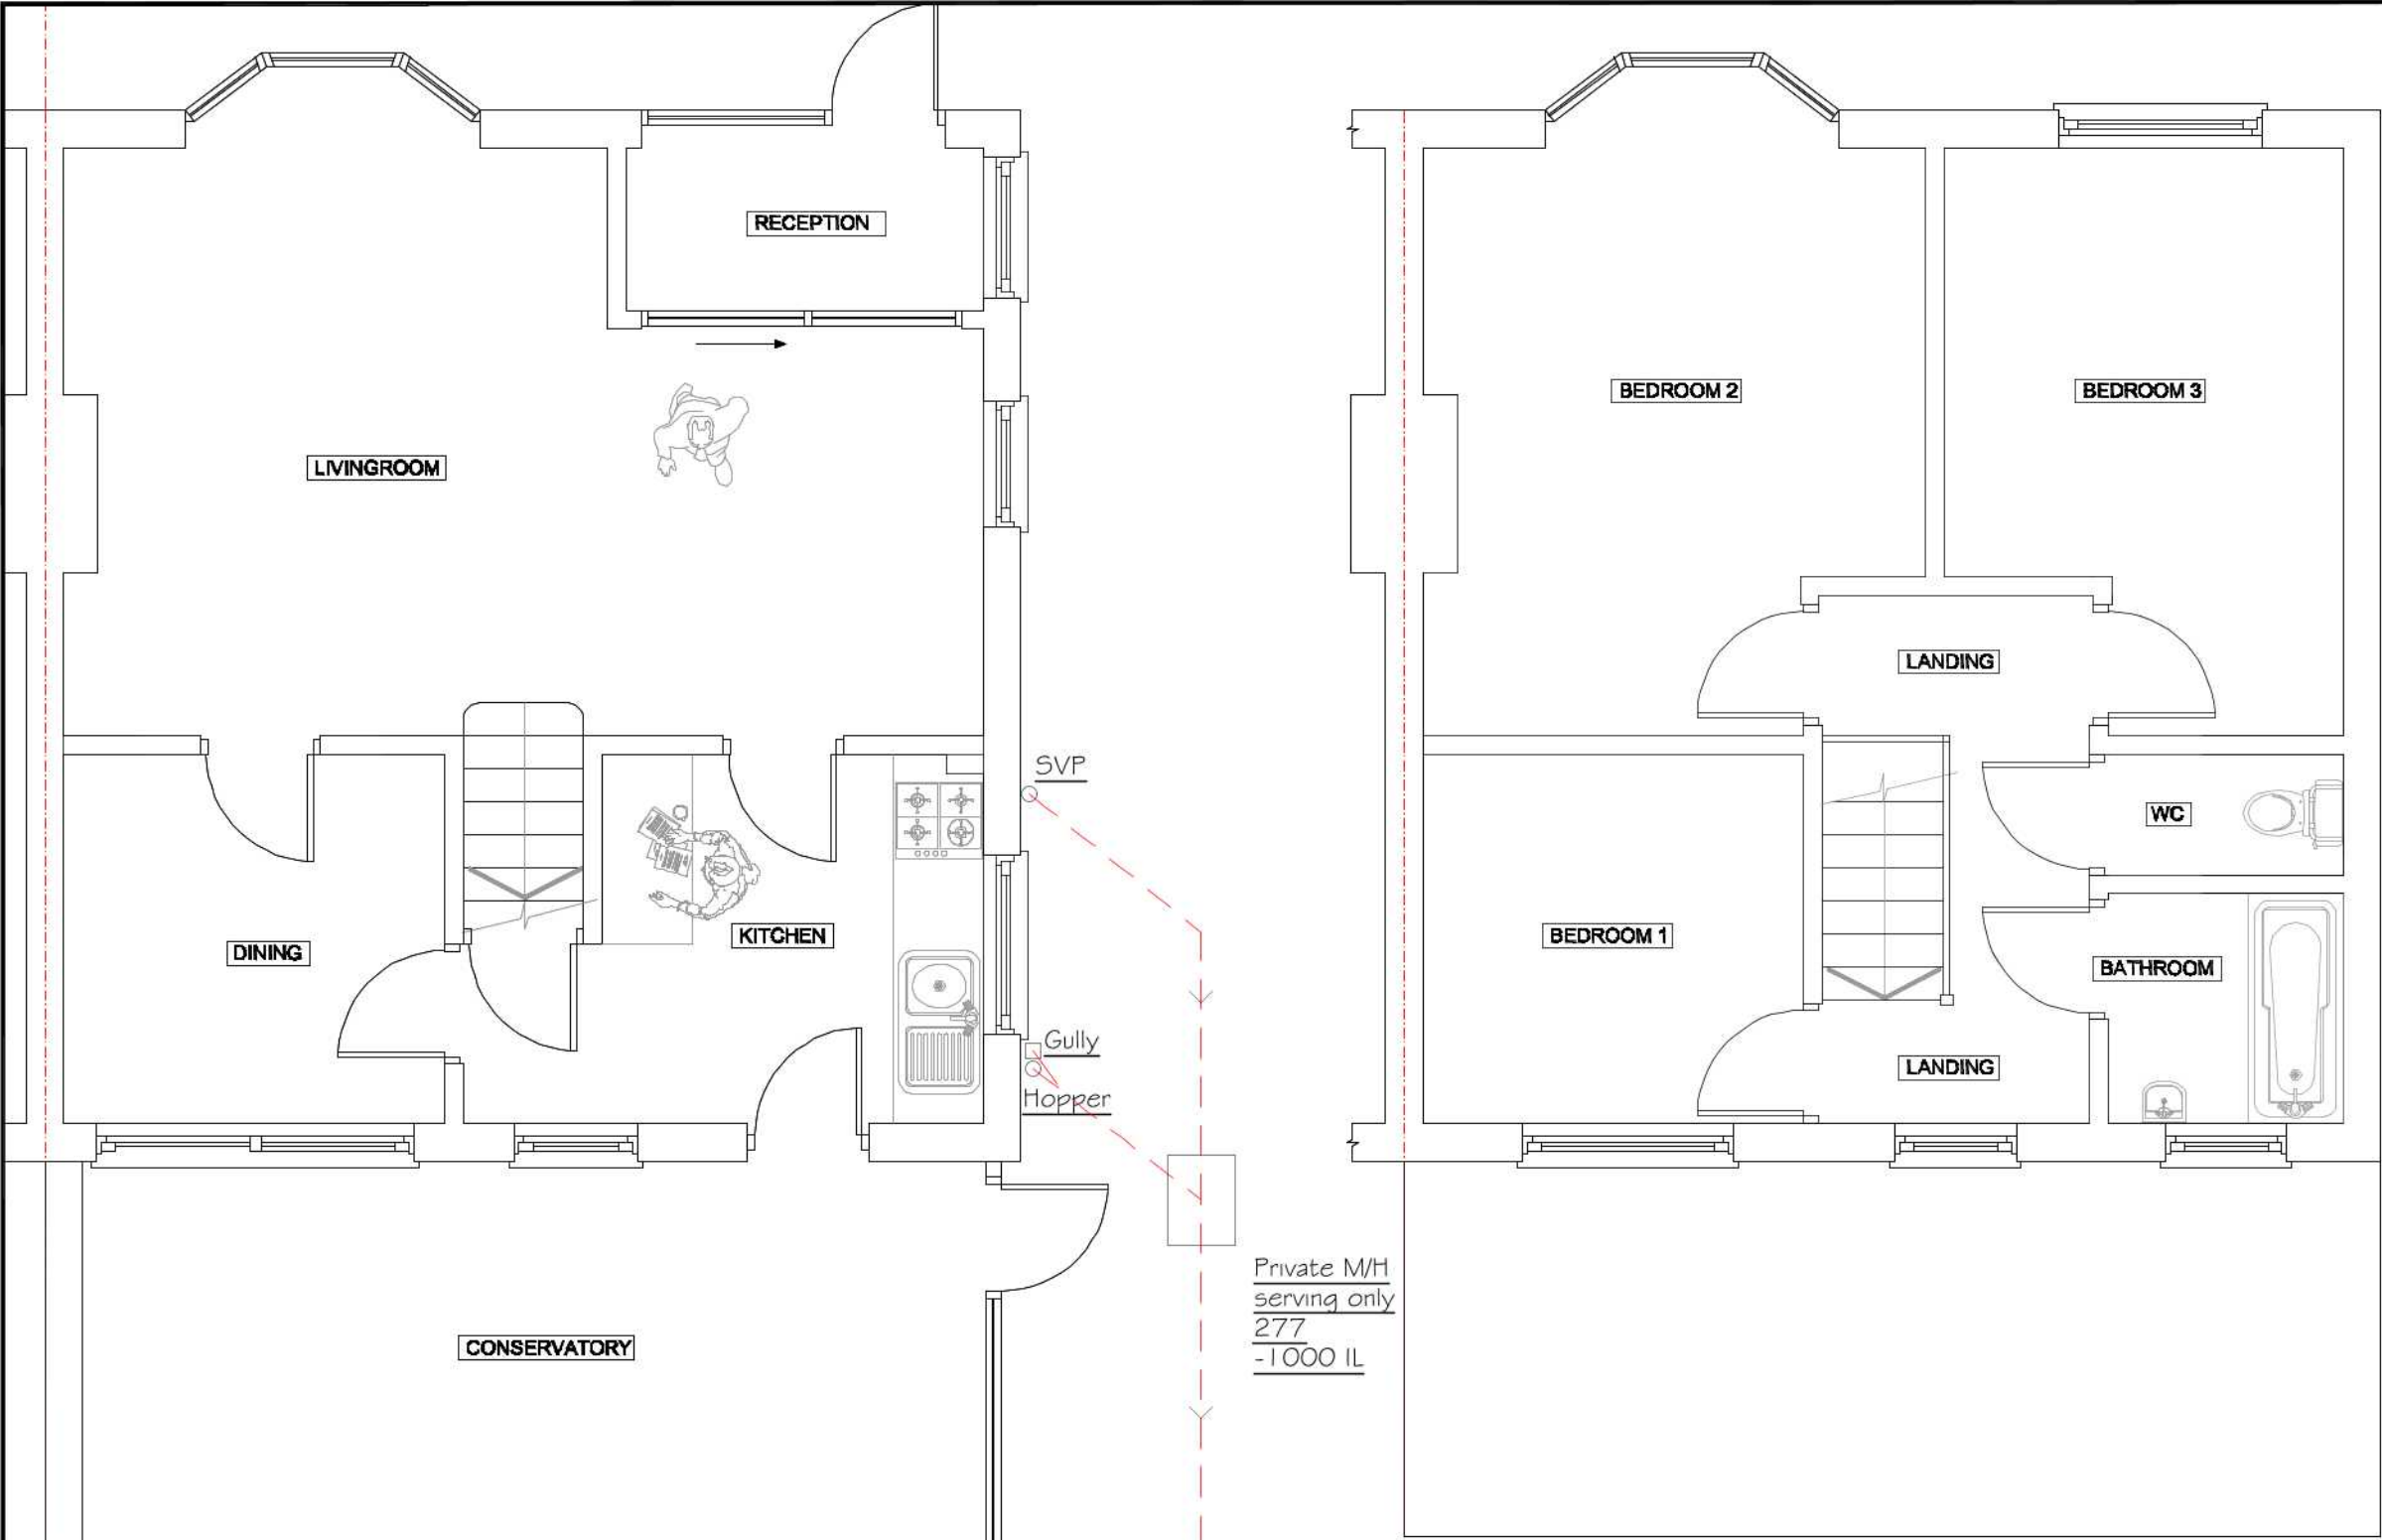

EXISTING GROUND FLOOR

EXISTING FIRST FLOOR

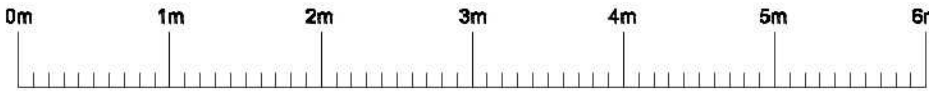

SCALE BAR

Any dimensions taken from this drawing
should be cross checked on site and
approved prior to any construction works.

*			*
Rev	Description		Date
CLIENT			
Mr R Kapur			
PROJECT			
277 KINGSHILL AVENUE HAYES UB4 8BP			
DRAWING			
PRE EXISTING PLANS @ 1:50			
DRAWN HTH		CHECKED	APPROVED
TRACED		SCALE 1:50 @ A3	DATE FEB 17
DRAWING No. 277KINGSHILL/2016/BREGS /9			REV A