



Any dimensions taken from this drawing
should be cross checked on site and
approved prior to any construction works.

A-Z Building Services

A: Addlestone KT15
E: hthuseyn0809@msn.com
T: 07969925562

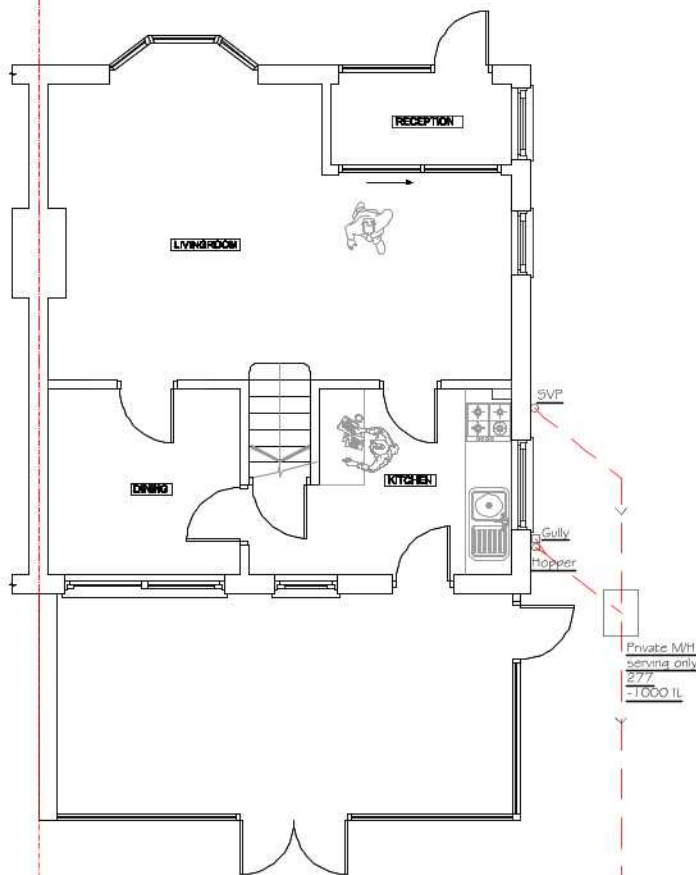

EXISTING GROUND FLOOR

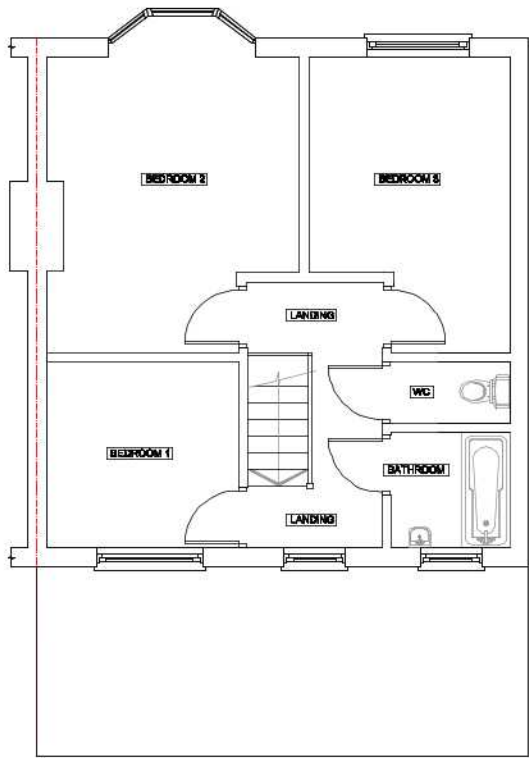

EXISTING FIRST FLOOR

GENERAL NOTE:
THIS DRAWING IS NOT TO BE SEALED. THE MAIN CONTRACTOR IS RESPONSIBLE FOR CHECKING ALL DIMENSIONS ON SITE PRIOR TO COMMENCEMENT OF WORKS WITH ANY DISCREPANCIES REPORTED TO ARCHITECTURAL SERVICES AT ONCE.
ANY CONSTRUCTION WORK CARRIED OUT PRIOR TO OBTAINING THE NECESSARY APPROVALS IS ENTIRELY AT THE HOMEOWNER/CONTRACTORS RISK.
ALL BUILDING WORK IS TO BE CARRIED OUT TO THE SATISFACTION OF THE LOCAL AUTHORITY AND BUILDING CONTROL OFFICER, AND IN ACCORDANCE WITH CURRENT BUILDING REGULATIONS, AND AS SUCH ANY UNEXPECTED BUILDING WORKS THAT MAY BE REQUIRED ON SITE.
THE MAIN CONTRACTOR SHALL BE ENTIRELY RESPONSIBLE FOR THE SECURITY, STRENGTH AND STABILITY OF THE BUILDINGSITE DURING THE WORKS DURATION.

*		*
Rev	Description	Date
CLIENT		
Mr R Kapur		
PROJECT		
277 KINGSHILL AVENUE HAYES UB4 8BP		
DRAWING		
PRE EXISTING BLOCK PLANS @ 1:100		
DRAWN	HTH	CHECKED
TRACED	SCALE 1:100 @ A3	APPROVED
DRAWING No.		REV
277KINGSHILL/2016/PLANNING/10		A