


Any dimensions taken from this drawing
should be cross checked on site and
approved prior to any construction works.

A-Z Building Services

A: Addlestone KT15
E: hthuseyinOBO9@msn.com
T: 07969925562

Scale 1:50

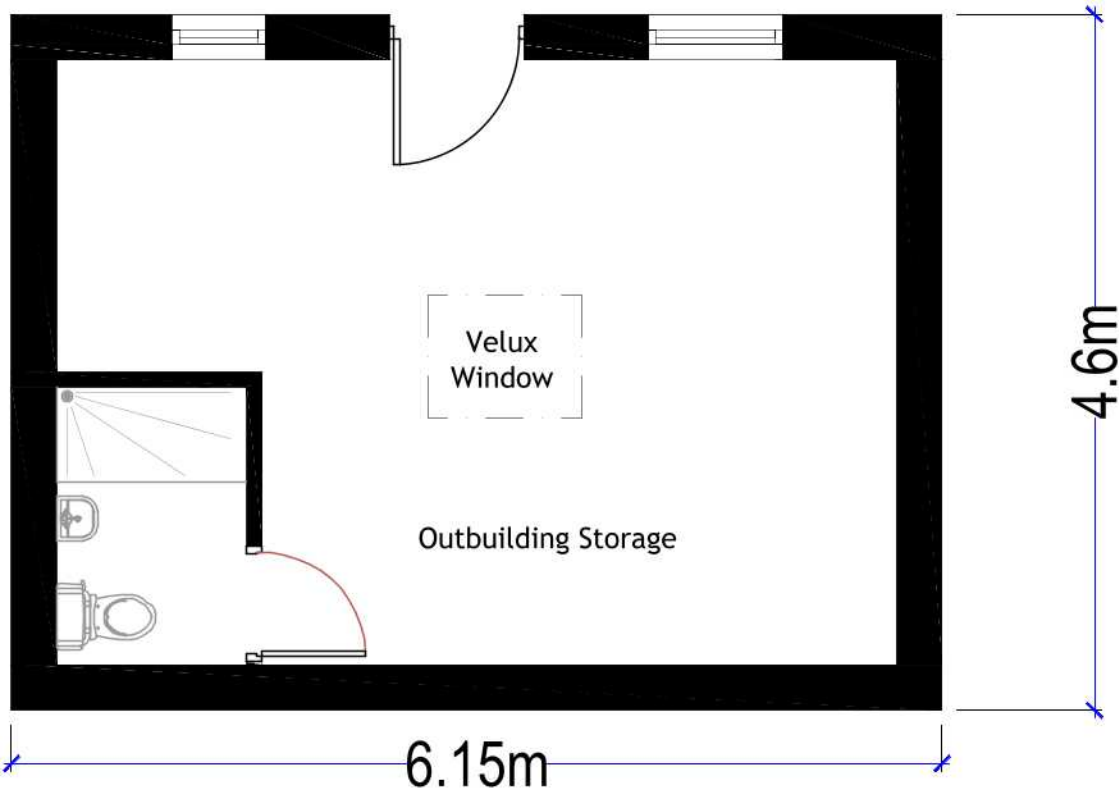

Rev	Description	Date
CLIENT		
Mr R Kapur		
PROJECT		
277 KINGSHILL AVENUE HAYES UB4 8BP		
DRAWING		
PROPOSED OUTBUILDING PLAN @ 1:50		
DRAWN	HTH	CHECKED
TRACED	SCALE 1:50 @ A3	APPROVED
DRAWING No. 277KINGSHILL/2016/BREGS		REV
/9		A