



Any dimensions taken from this drawing should be cross checked on site and approved prior to any construction works.

Scale 1:50

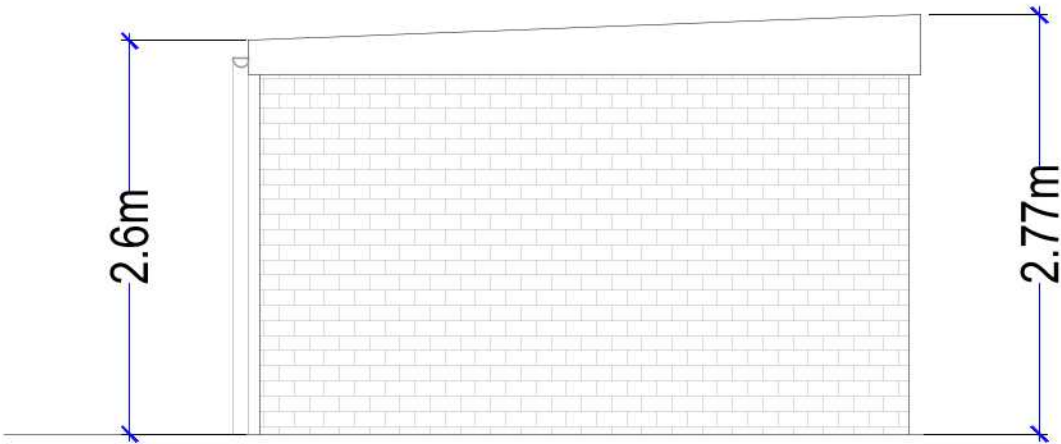

Proposed Side Elevation

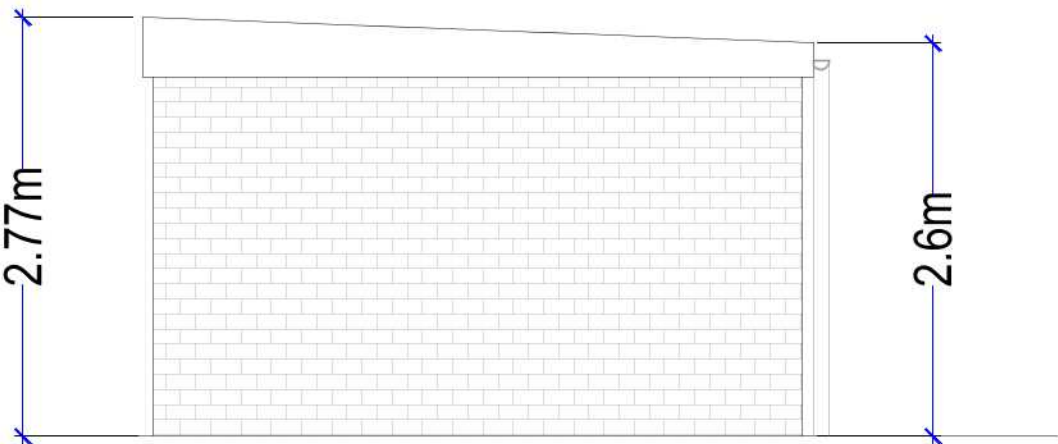

Proposed Side Elevation 2

A-Z Building Services

A: Addlestone KT15
E: hthuseyin0809@gmail.com
T: 07969925562

Rev	Description	Date
CLIENT		
Mr R Kapur		
PROJECT		
277 KINGSHILL AVENUE HAYES UB4 8BP		
DRAWING		
PROPOSED ELEVATIONS @ 1:50		
DRAWN	HTH	CHECKED
TRACED	SCALE 1:50 @ A3	APPROVED
DRAWING No.		REV
277KINGSHILL/2016/BREGS/8		A