
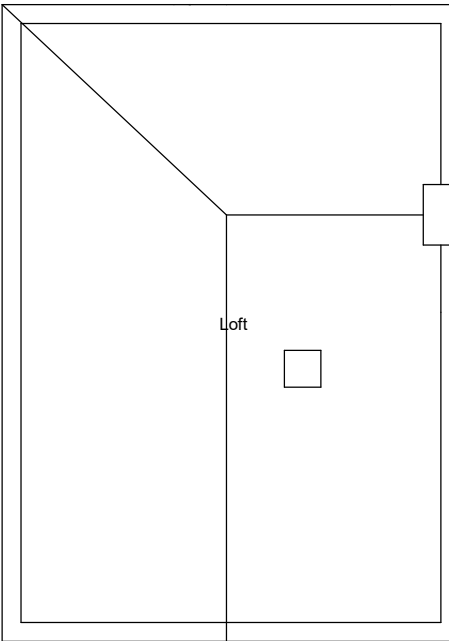
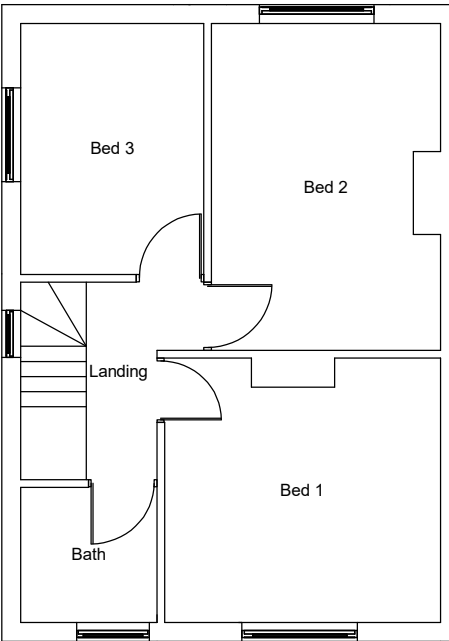





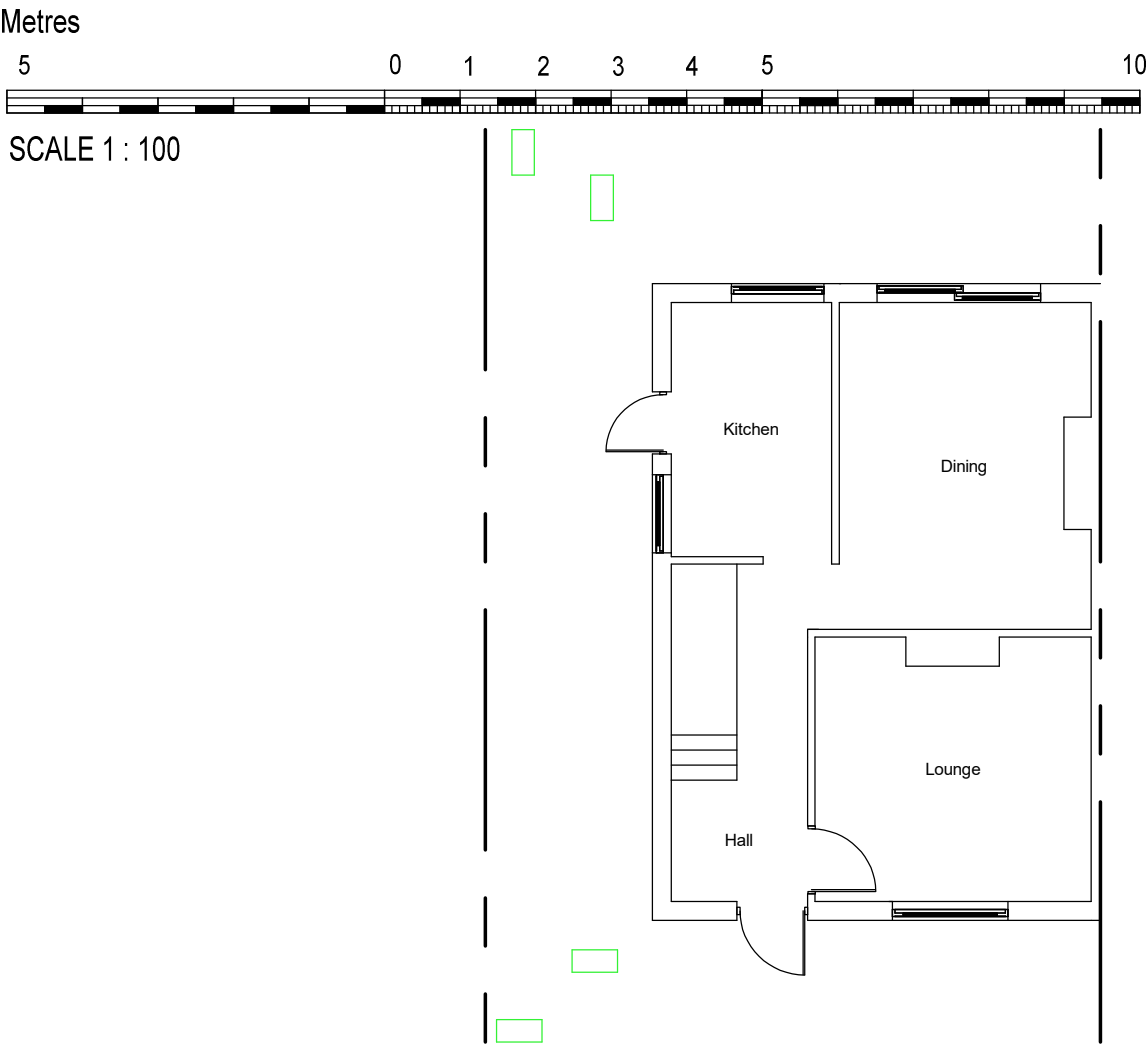


REV/NOTES:

Where building to the boundaries the adjacent owner is to be informed under the terms of the Party Wall Act 1996 and its provisions followed. Where building over boundaries the adjacent owner is to be served notice under section 65 of the Town & Country Planning Act 1990.

© This drawing and the works depicted are the copyright of GT Designz LTD and may not be reproduced or amended except by written permission of GT Designz LTD.

EXISTING GF / FF & ROOF LAYOUTS
Scale 1:100

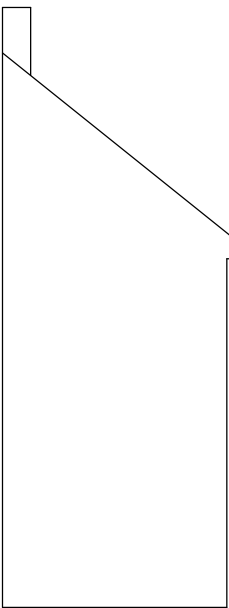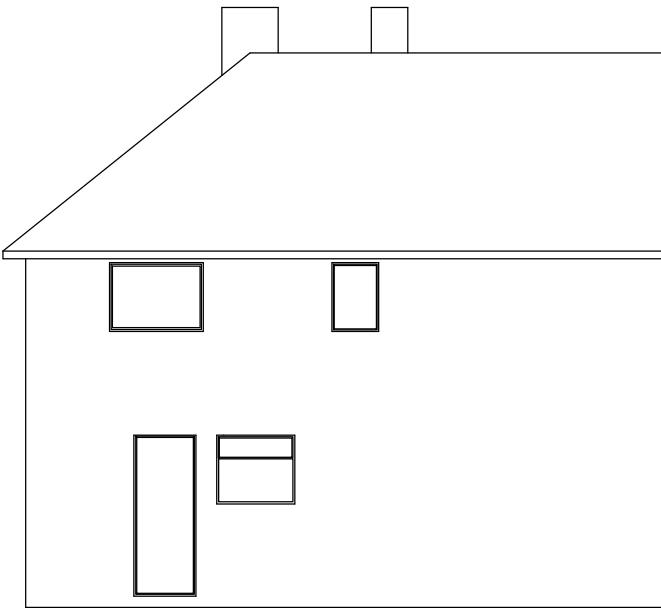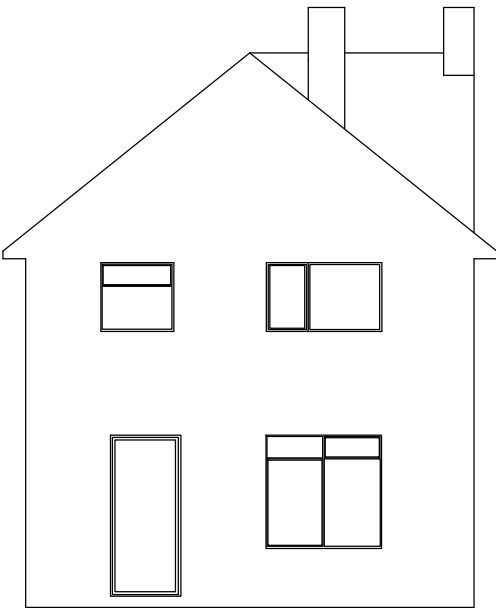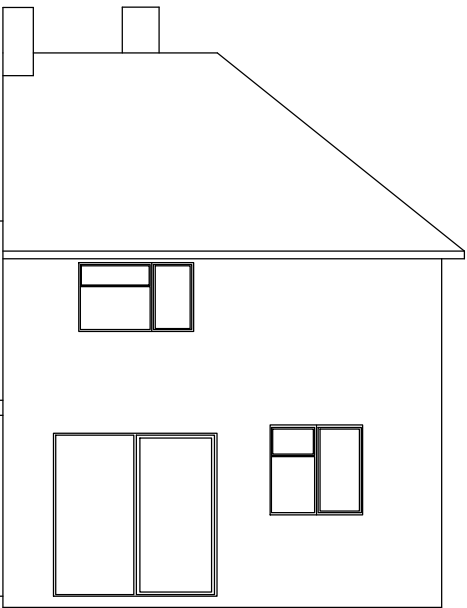

EXISTING REAR / FRONT & SIDE ELEVATIONS
Scale 1:100

Application:			
FPA - Resubmission of COU from dwelling to 2 x flats including extensions			
Client:	Mr Romin Kumar	Date:	16 th Jan 2018
Site:	210 Central Ave, Hayes, UB3 2DE,	Drawn By:	Gurps Benning
Scale:	Refer to Drawing @ A3	Dwg.No:	GTD611 – 01FPA3

G T DESIGNZ LTD
Building Designs & Technical services



GT Designz Ltd, 5th Floor,
Hyde Park Hayes 3,
11 Millington Road,
Hayes,
UB3 4AZ.

Tel : 0208 212 7981
Mob : 07854 351 934
Email : enquiries@gtdesignzLtd.com

Metres



SCALE 1 : 100

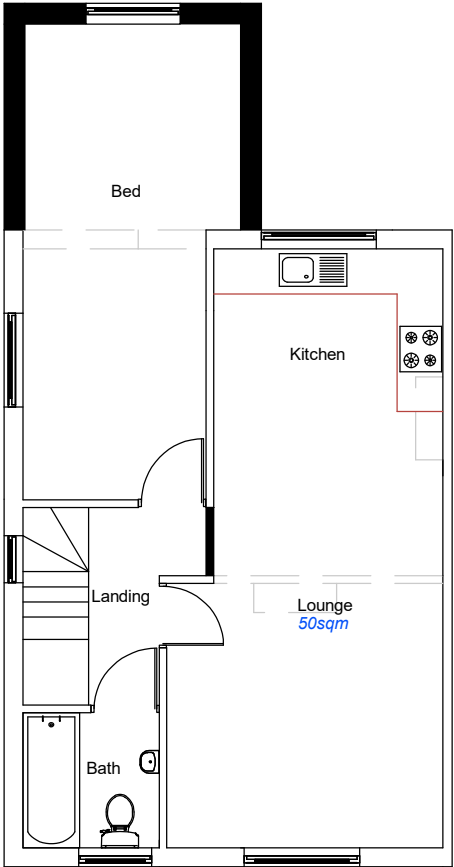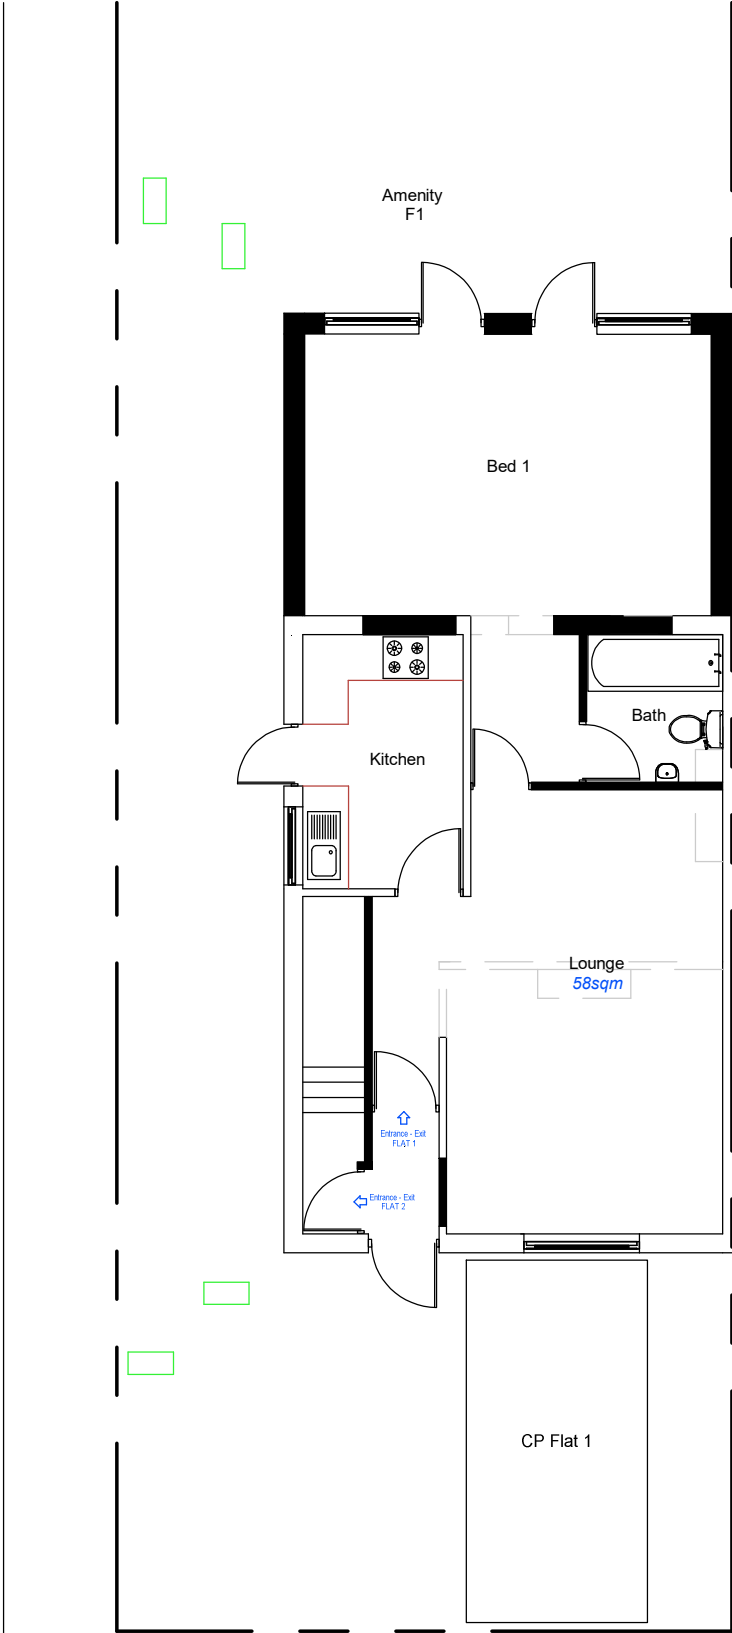

REV/NOTES:

Where building to the boundaries the adjacent owner is to be informed under the terms of the Party Wall Act 1996 and its provisions followed. Where building over boundaries the adjacent owner is to be served notice under section 65 of the Town & Country Planning Act 1990.

©This drawing and the works depicted are the copyright of GT Designz LTD and may not be reproduced or amended except by written permission of GT Designz LTD.

PROPOSED GF / FF & SF LAYOUTS
Scale 1:100


Application:			
FPA - Resubmission of COU from dwelling to 2 x flats including extensions			
Client:	Mr Romin Kumar	Date:	16 th Jan 2018
Site:	210 Central Ave, Hayes, UB3 2DE,	Drawn By:	Gurps Benning
Scale:	Refer to Drawing @ A3	Dwg.No:	GTD611 – 02FPA3

G T DESIGNZ LTD
Building Designs & Technical services

GT Designz Ltd, 5th Floor,
Hyde Park Hayes 3,
11 Millington Road,
Hayes,
UB3 4AZ.

Tel : 0208 212 7981
Mob : 07854 351 934
Email : enquiries@gtdesignzLtd.com


Copyright © 2018 GT Designz LTD
(All rights reserved)

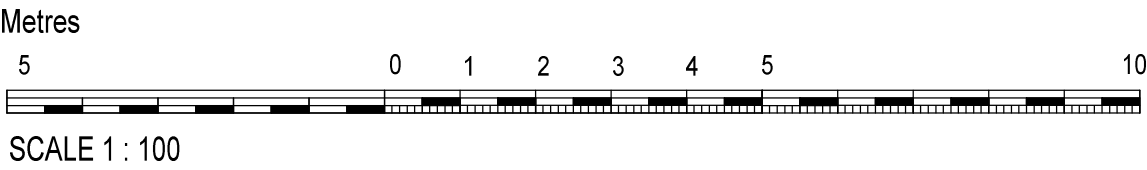

REV/NOTES:

Where building to the boundaries the adjacent owner is to be informed under the terms of the Party Wall Act 1996 and its provisions followed. Where building over boundaries the adjacent owner is to be served notice under section 65 of the Town & Country Planning Act 1990.

© This drawing and the works depicted are the copyright of GT Designz LTD and may not be reproduced or amended except by written permission of GT Designz LTD.

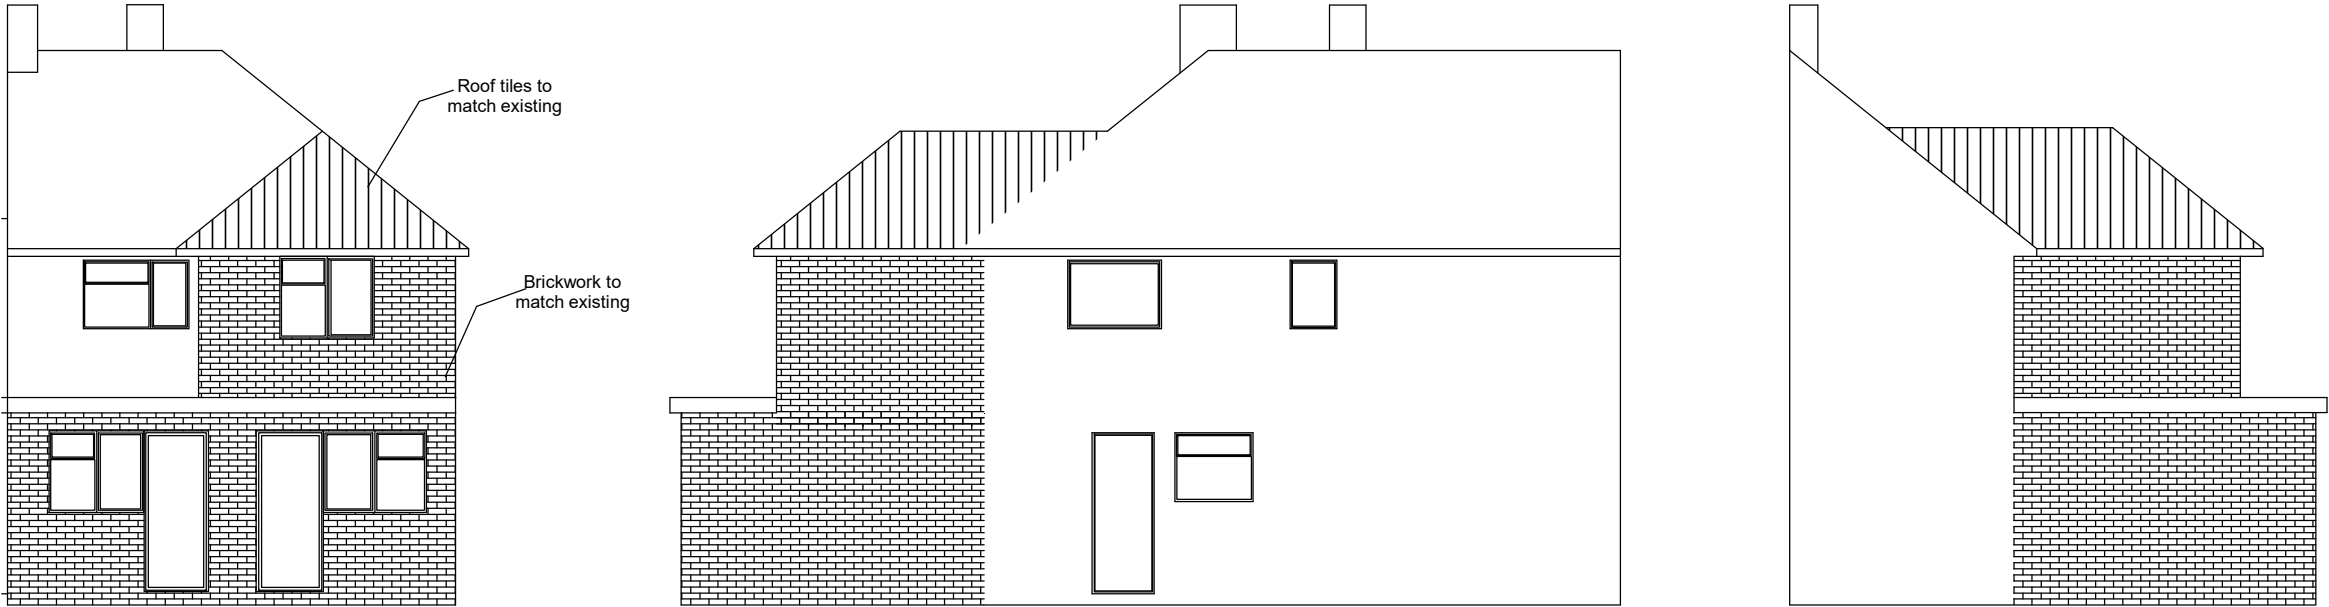

PROPOSED REAR & SIDE ELEVATIONS
Scale 1:100


Application:			
FPA - Resubmission of COU from dwelling to 2 x flats including extensions			
Client:	Mr Romin Kumar	Date:	16 th Jan 2018
Site:	210 Central Ave, Hayes, UB3 2DE,	Drawn By:	Gurps Benning
Scale:	Refer to Drawing @ A3	Dwg.No:	GTD611 – 03FPA3

G T DESIGNZ LTD
Building Designs & Technical services

GT Designz Ltd, 5th Floor,
Hyde Park Hayes 3,
11 Millington Road,
Hayes,
UB3 4AZ.

Tel : 0208 212 7981
Mob : 07854 351 934
Email : enquiries@gtdesignzltd.com

Metres

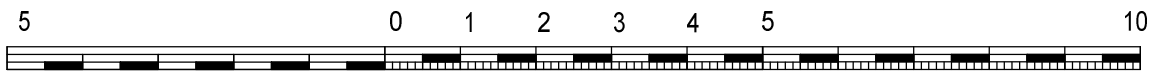


SCALE 1 : 100

REV/NOTES:

Where building to the boundaries the adjacent owner is to be informed under the terms of the Party Wall Act 1996 and its provisions followed. Where building over boundaries the adjacent owner is to be served notice under section 65 of the Town & Country Planning Act 1990.

© This drawing and the works depicted are the copyright of GT Designz LTD and may not be reproduced or amended except by written permission of GT Designz LTD.

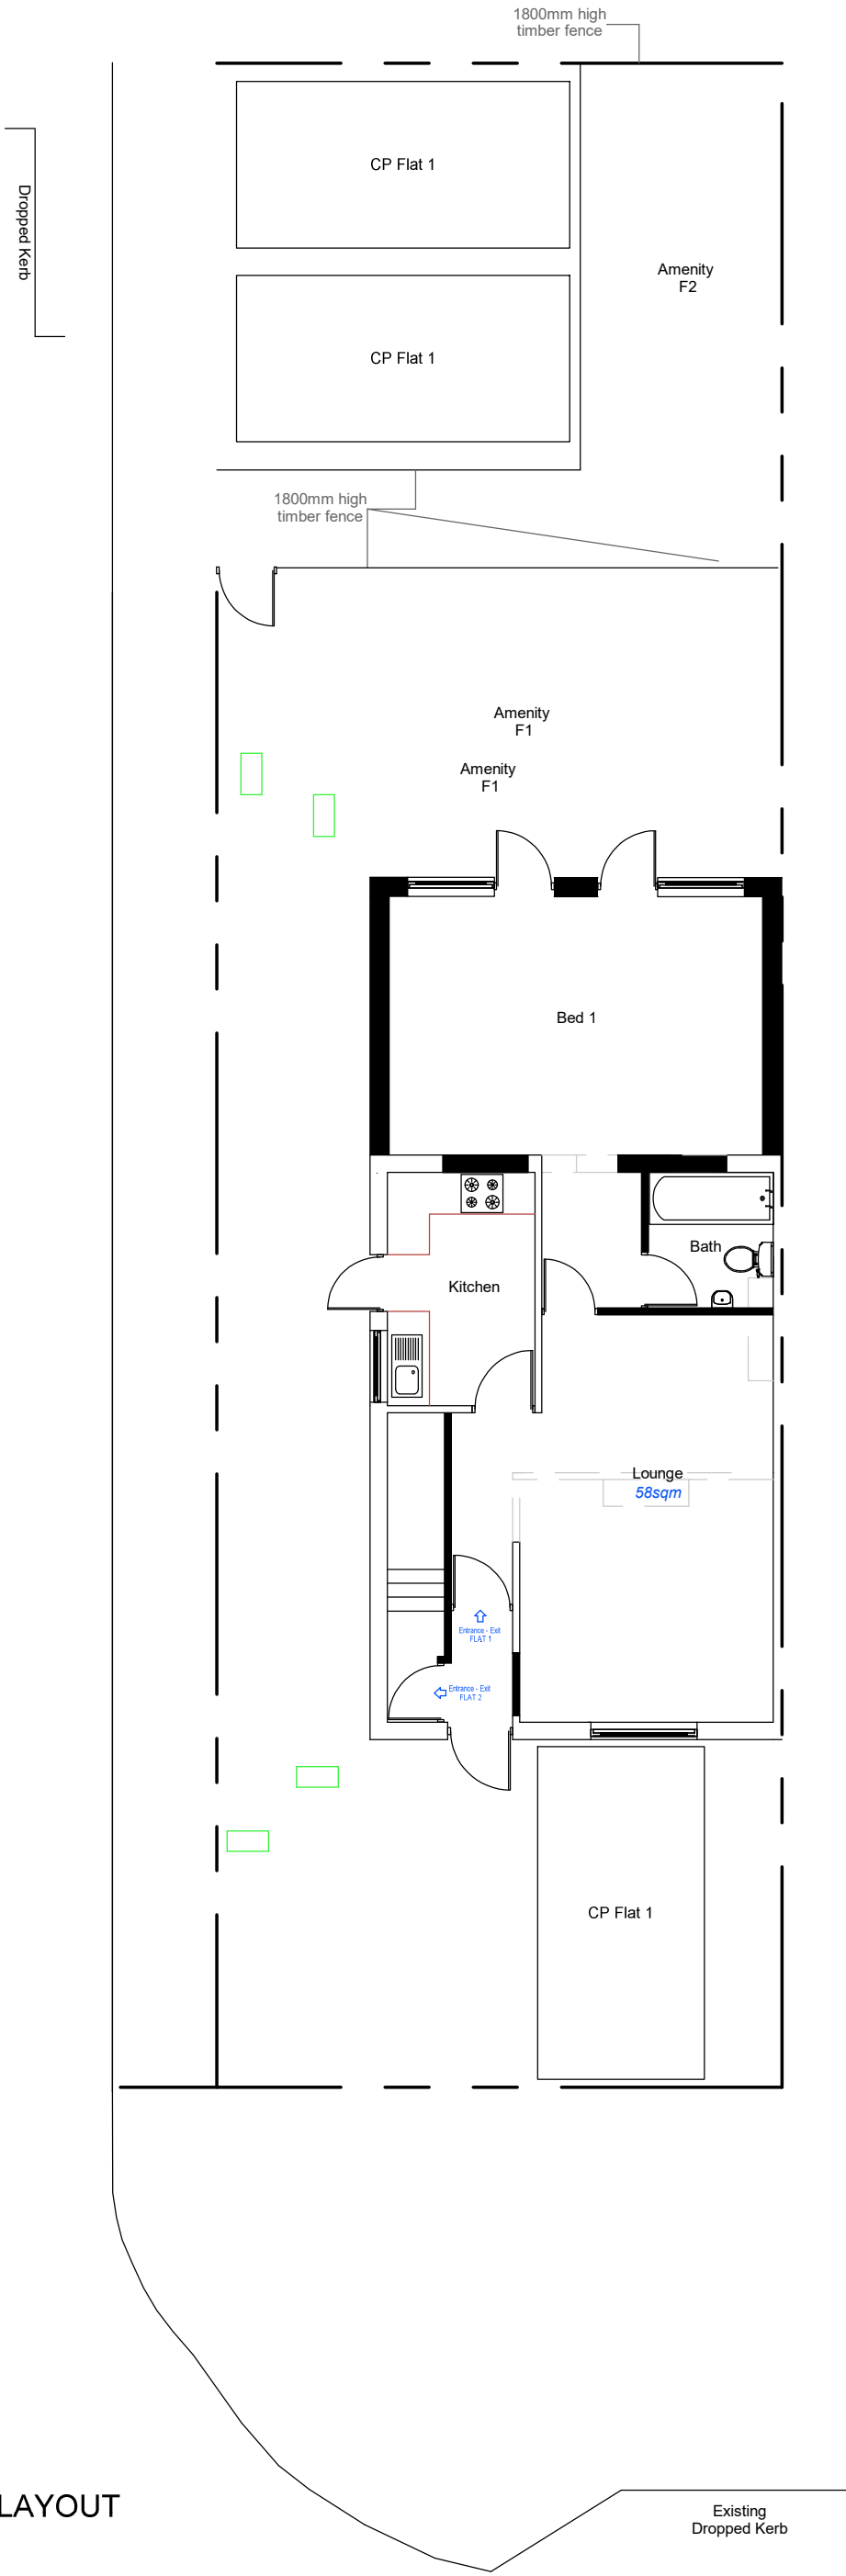


PROPOSED SITE LAYOUT
Scale 1:100

Application:			
FPA - Resubmission of COU from dwelling to 2 x flats including extensions			
Client:	Mr Romin Kumar	Date:	16 th Jan 2018
Site:	210 Central Ave, Hayes, UB3 2DE,	Drawn By:	Gurps Benning
Scale:	Refer to Drawing @ A3	Dwg.No:	GTD611 – 04FPA3

G T DESIGNZ LTD
Building Designs & Technical services

GT Designz Ltd, 5th Floor, Hyde Park Hayes 3, 11 Millington Road, Hayes, UB3 4AZ.	Tel : 0208 212 7981 Mob : 07854 351 934 Email : enquiries@gtdesignzLtd.com
---	--

Copyright © 2018 GT Designz LTD
(All rights reserved)

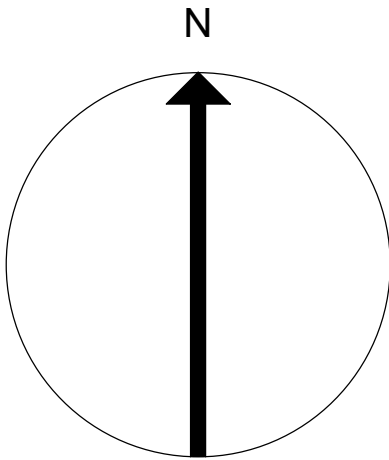

BLOCK PLAN
SCALE 1:500

Application:		
<u>FPA - Resubmission of COU from dwelling to 2 x flats including extensions</u>		
Client:	Mr Romin Kumar	Date: 16 th Jan 2018
Site:	210 Central Ave, Hayes, UB3 2DE,	Drawn By: Gurps Benning
Scale:	Refer to Drawing @ A3	Dwg.No: GTD611 – 05FPA3

G T DESIGNZ LTD
Building Designs & Technical services

GT Designz Ltd, 5th Floor, Hyde Park Hayes 3, 11 Millington Road, Hayes, UB3 4AZ.	Tel : 0208 212 7981 Mob : 07854 351 934 Email : enquiries@gtdesignzLtd.com
---	--