


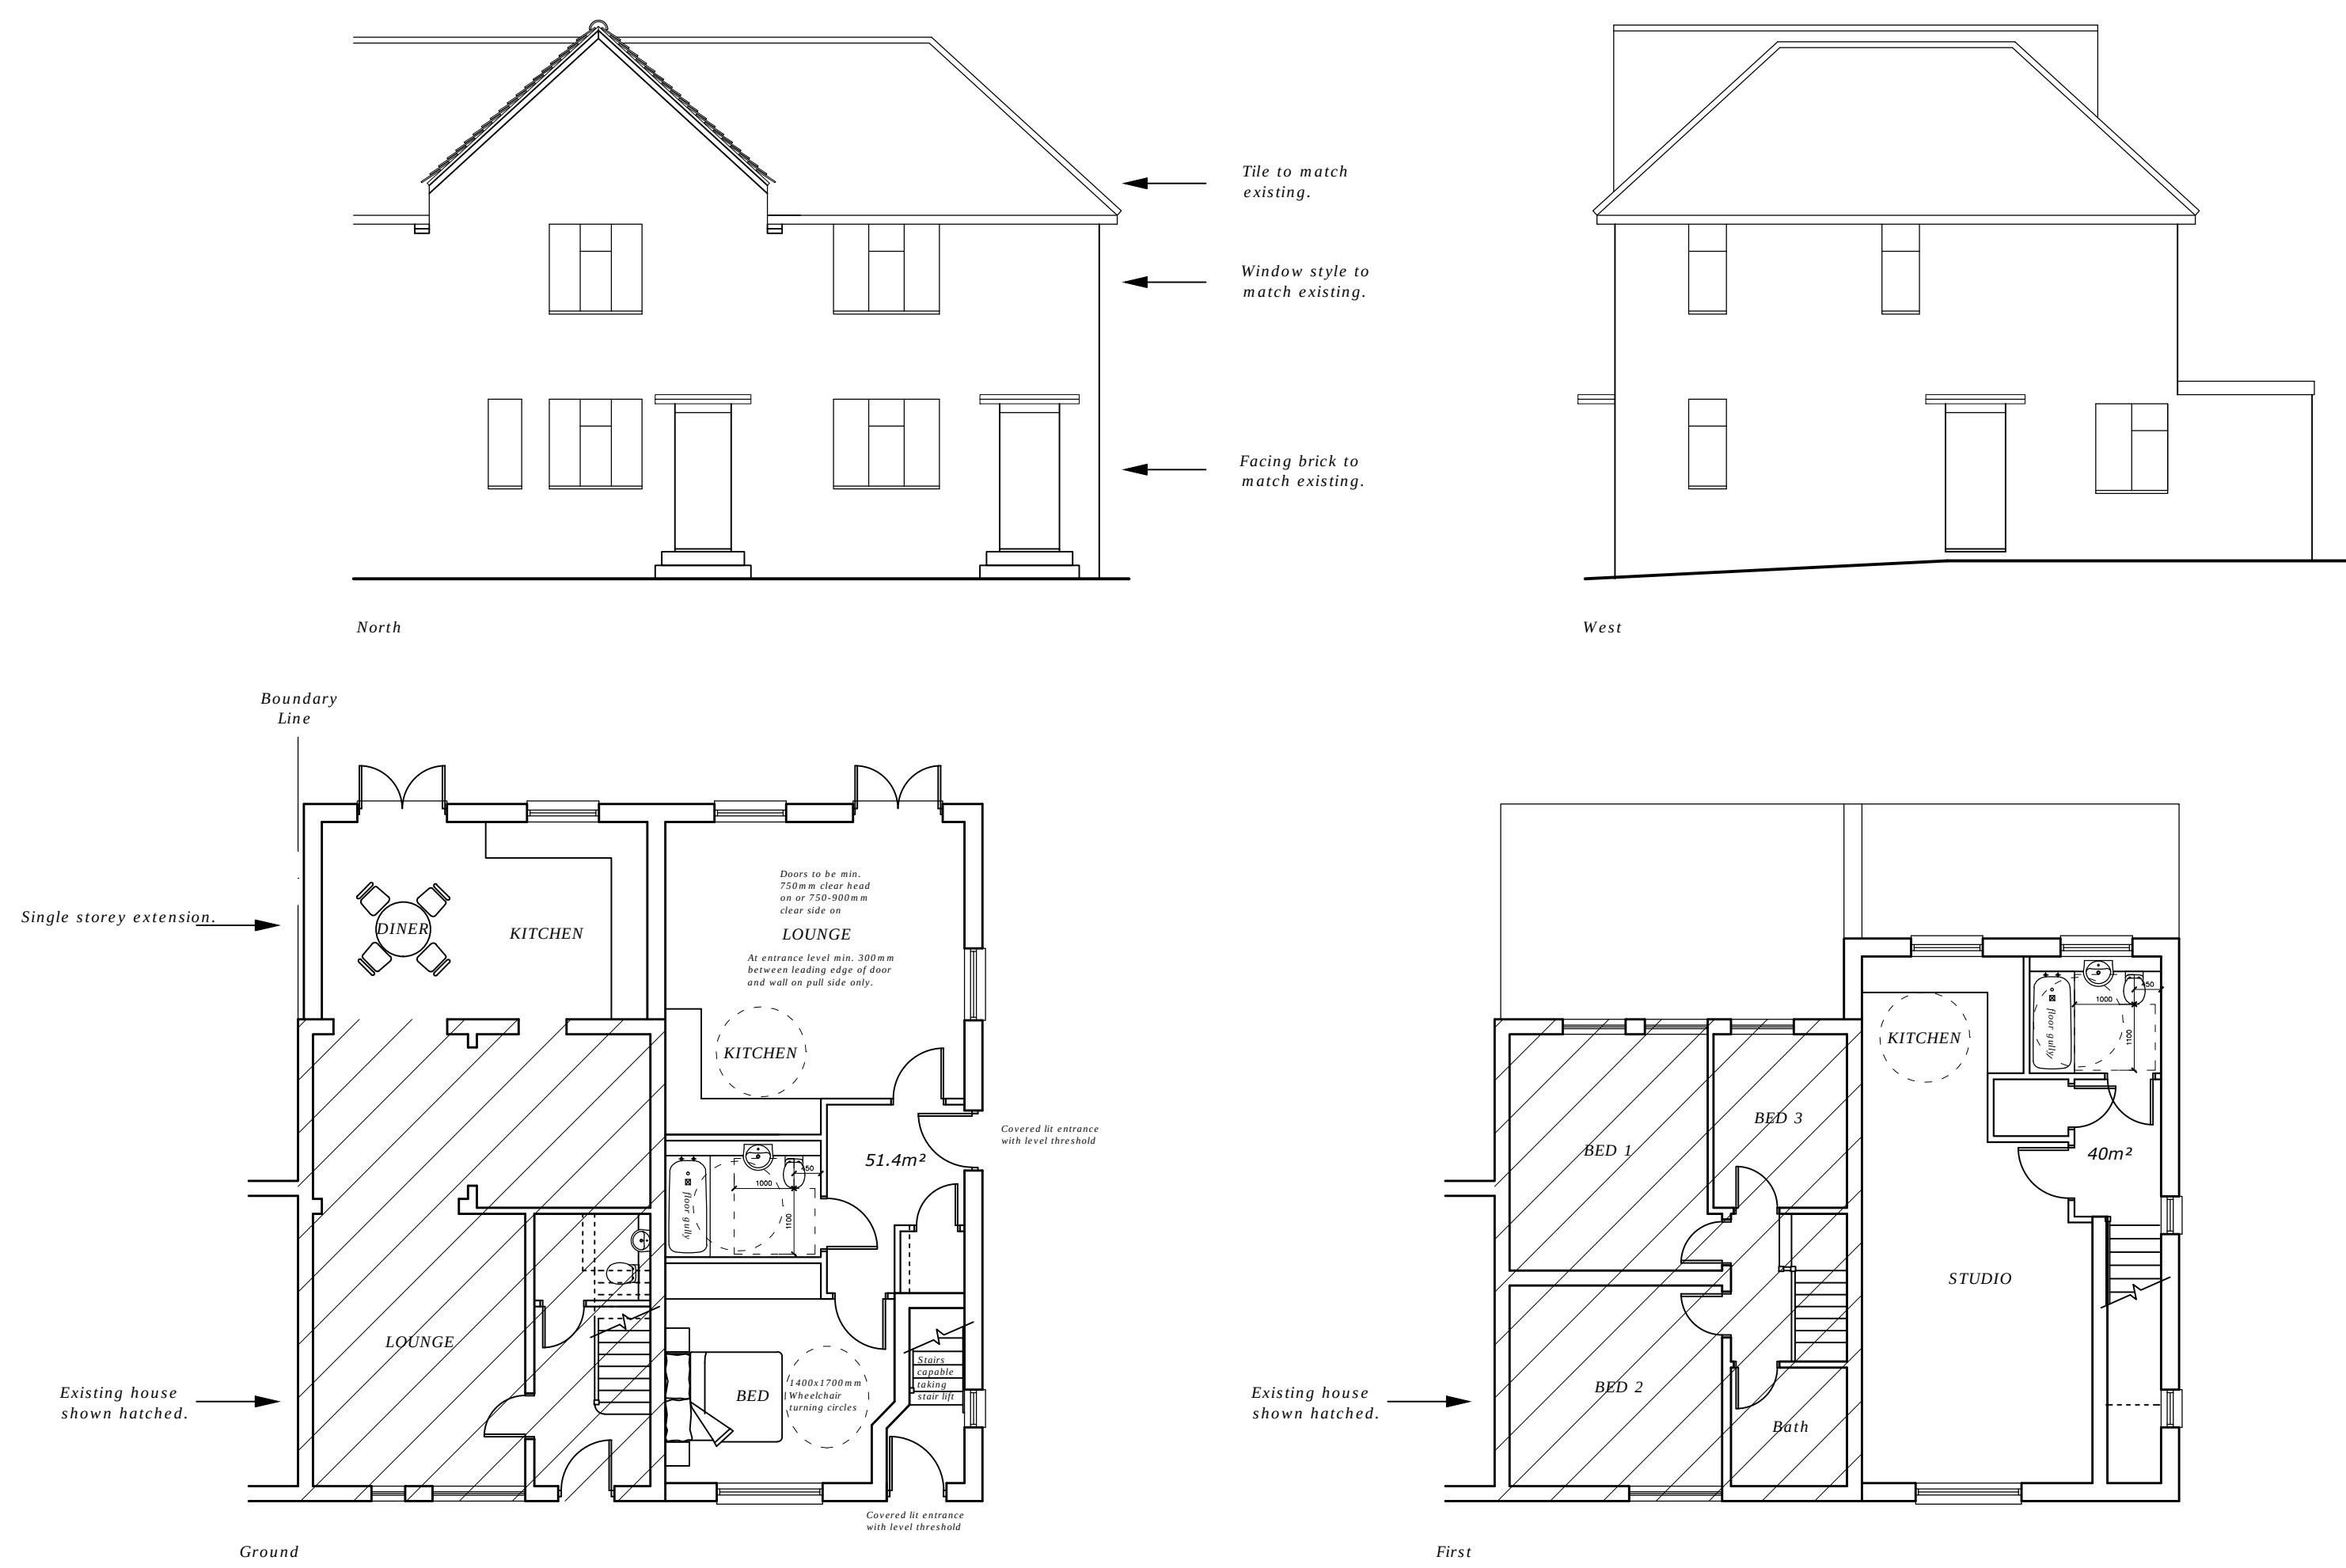


Proposed Plans and Elevations




Garage Plans and Elevations

Proposed Plans and Elevations

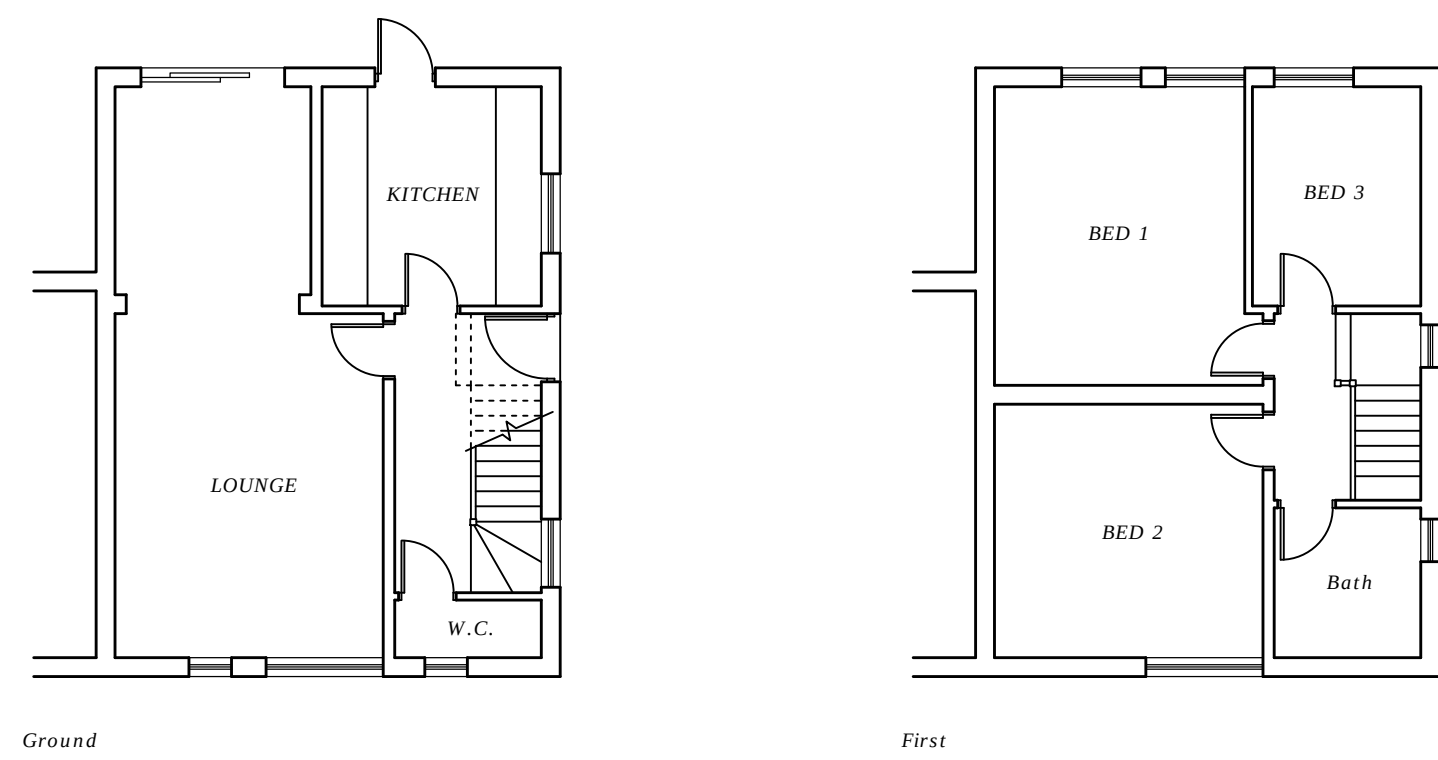

Existing Plans and Elevations

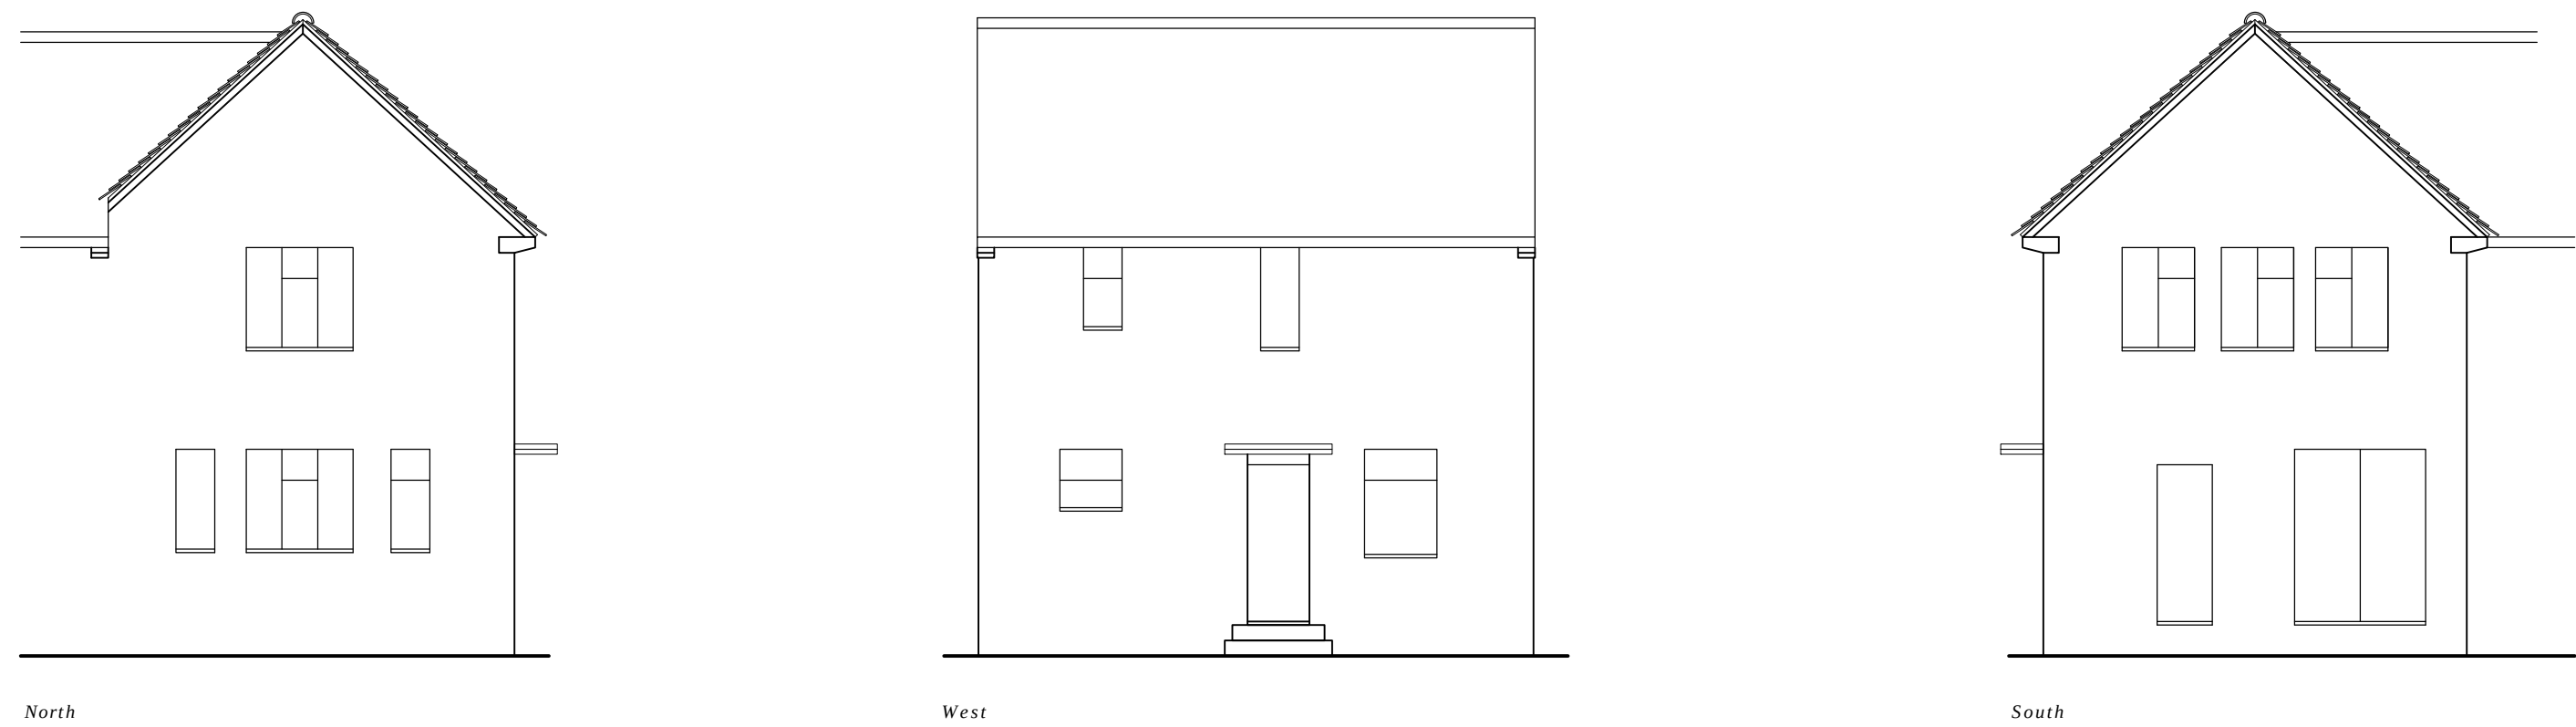

Existing & Proposed Plans and Elevations



177 LONG DRIVE , SOUTH RUISLIP .

W J Macleod
ARCHITECT
70b High Street Northwood Middlesex HA6 1BL
phone 01923 840600

Drawing Number	Revision
16 / 3407 / 4	
Date	
16 / 9 / 16	
Scale	
1:100@A1	